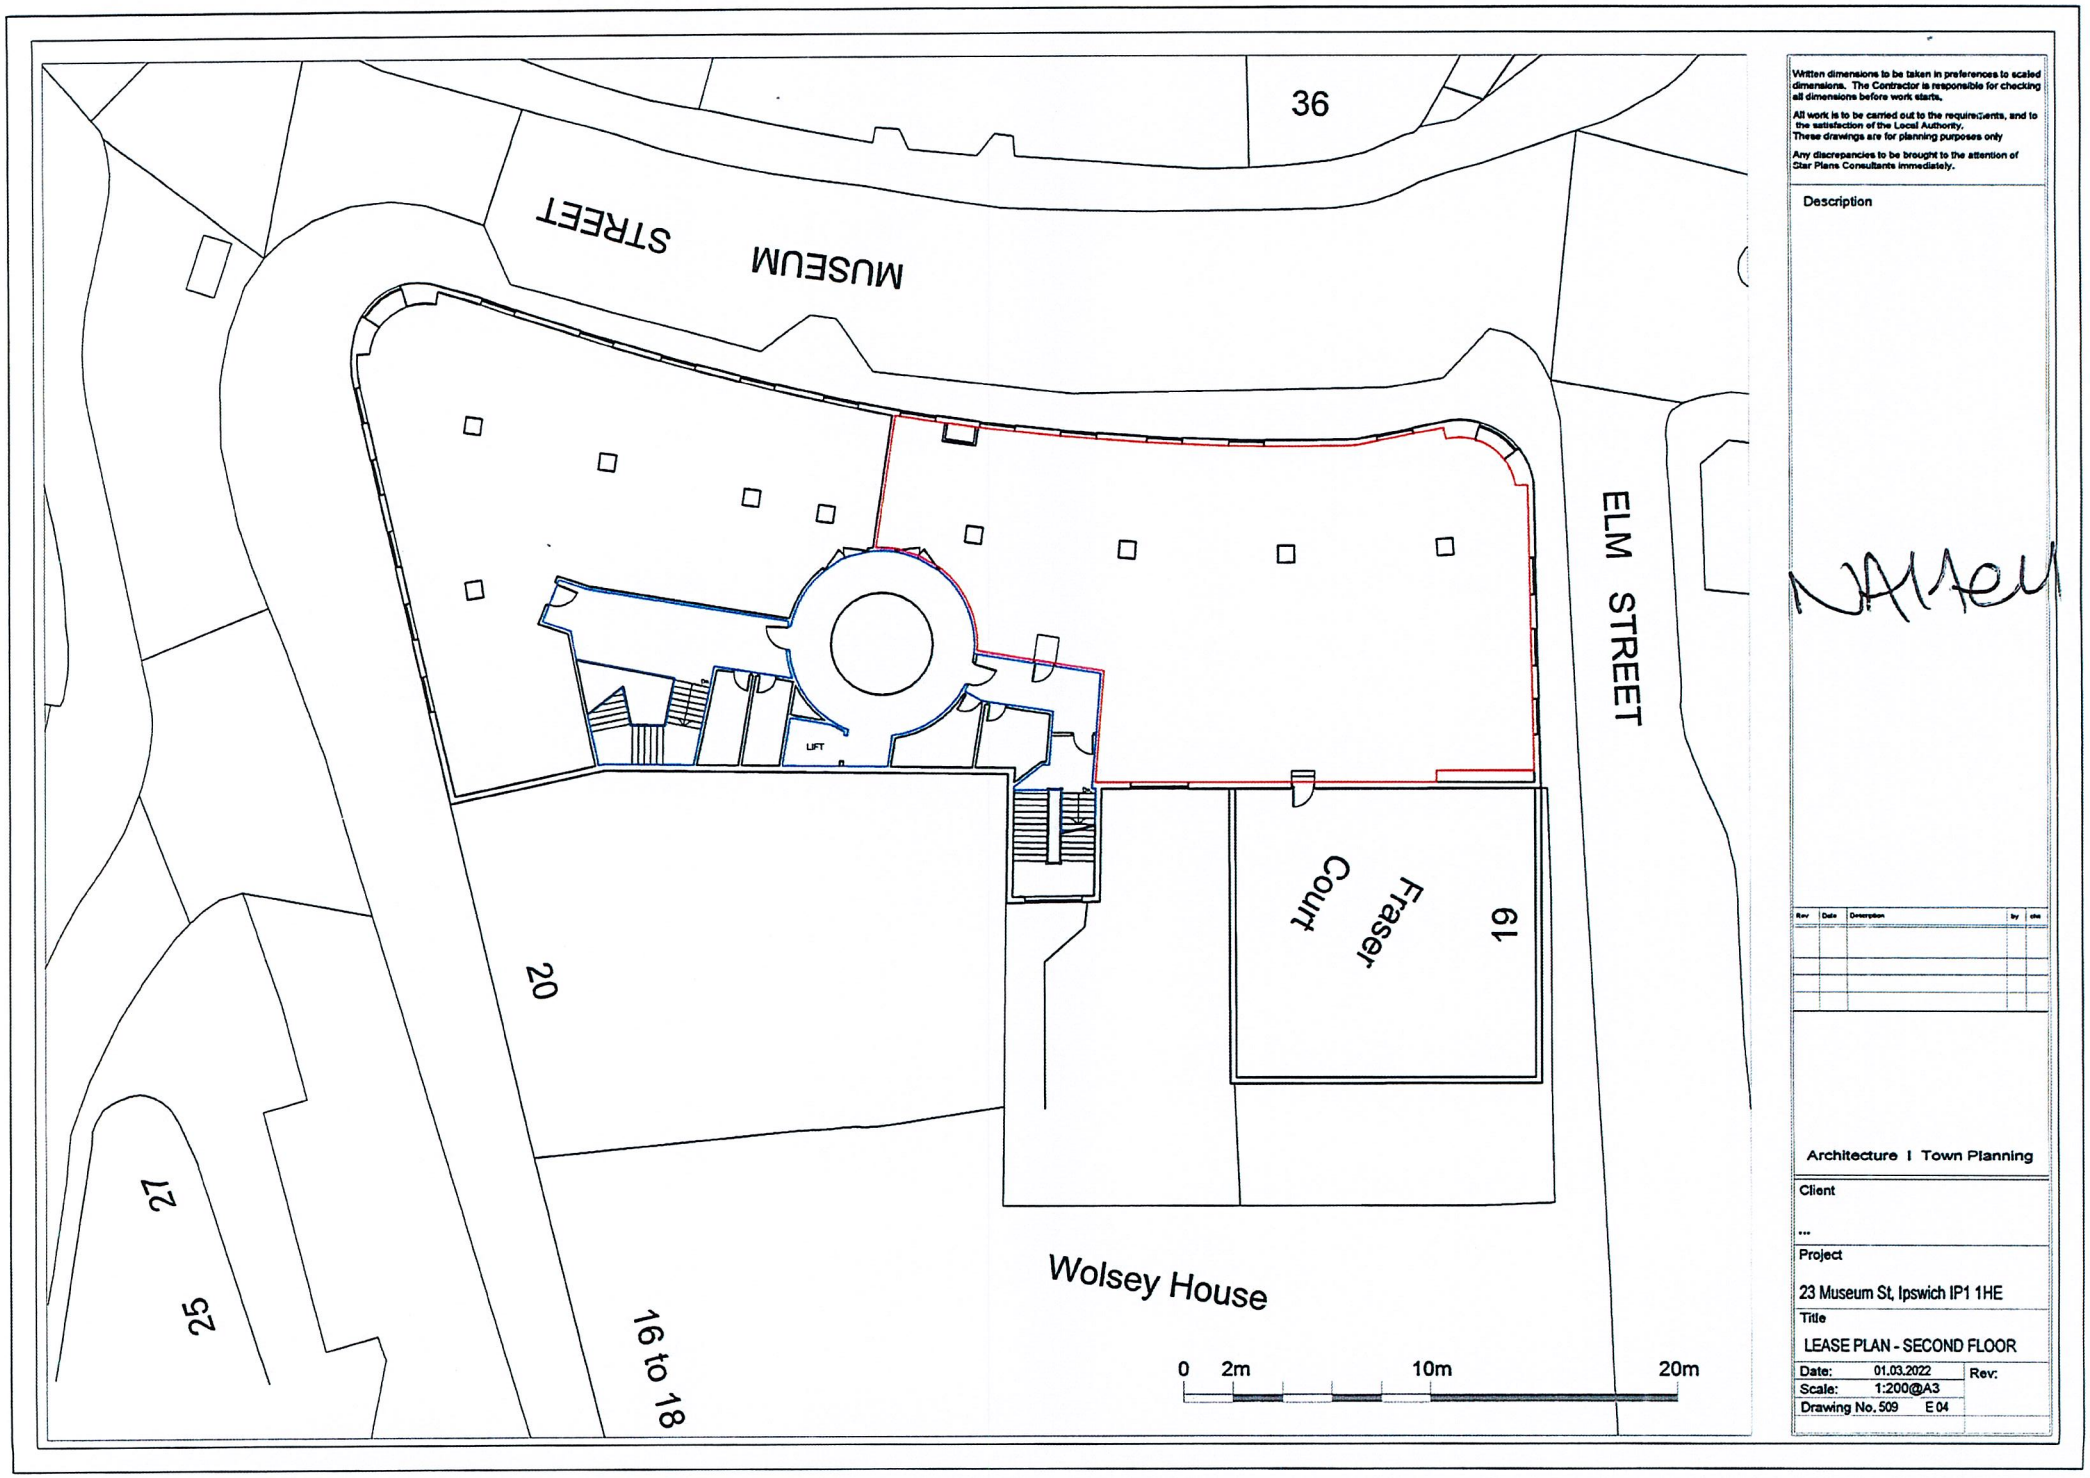


Written dimensions to be taken in preferences to scaled dimensions. The Contractor is responsible for checking all dimensions before work starts.

All work is to be carried out to the requirements, and to the satisfaction of the Local Authority.
These drawings are for planning purposes only

Any discrepancies to be brought to the attention of Star Plans Consultants immediately.

Description

Rev	Date	Description	by	chk

Architecture I Town Planning

Client

...

Project

23 Museum St, Ipswich IP1 1HE

Title

LEASE PLAN - SECOND FLOOR

Date:	01.03.2022	Rev:
Scale:	1:200@A3	
Drawing No. 509	E 04	