NOTES

DRAWING BASED ON COMBINATION OF RECORD INFO AND SURVEY PREPARED BY PARAGON SURVEYS ISSUED JUNE 2023 (DRAWING REF: PS-2354-GF 01)

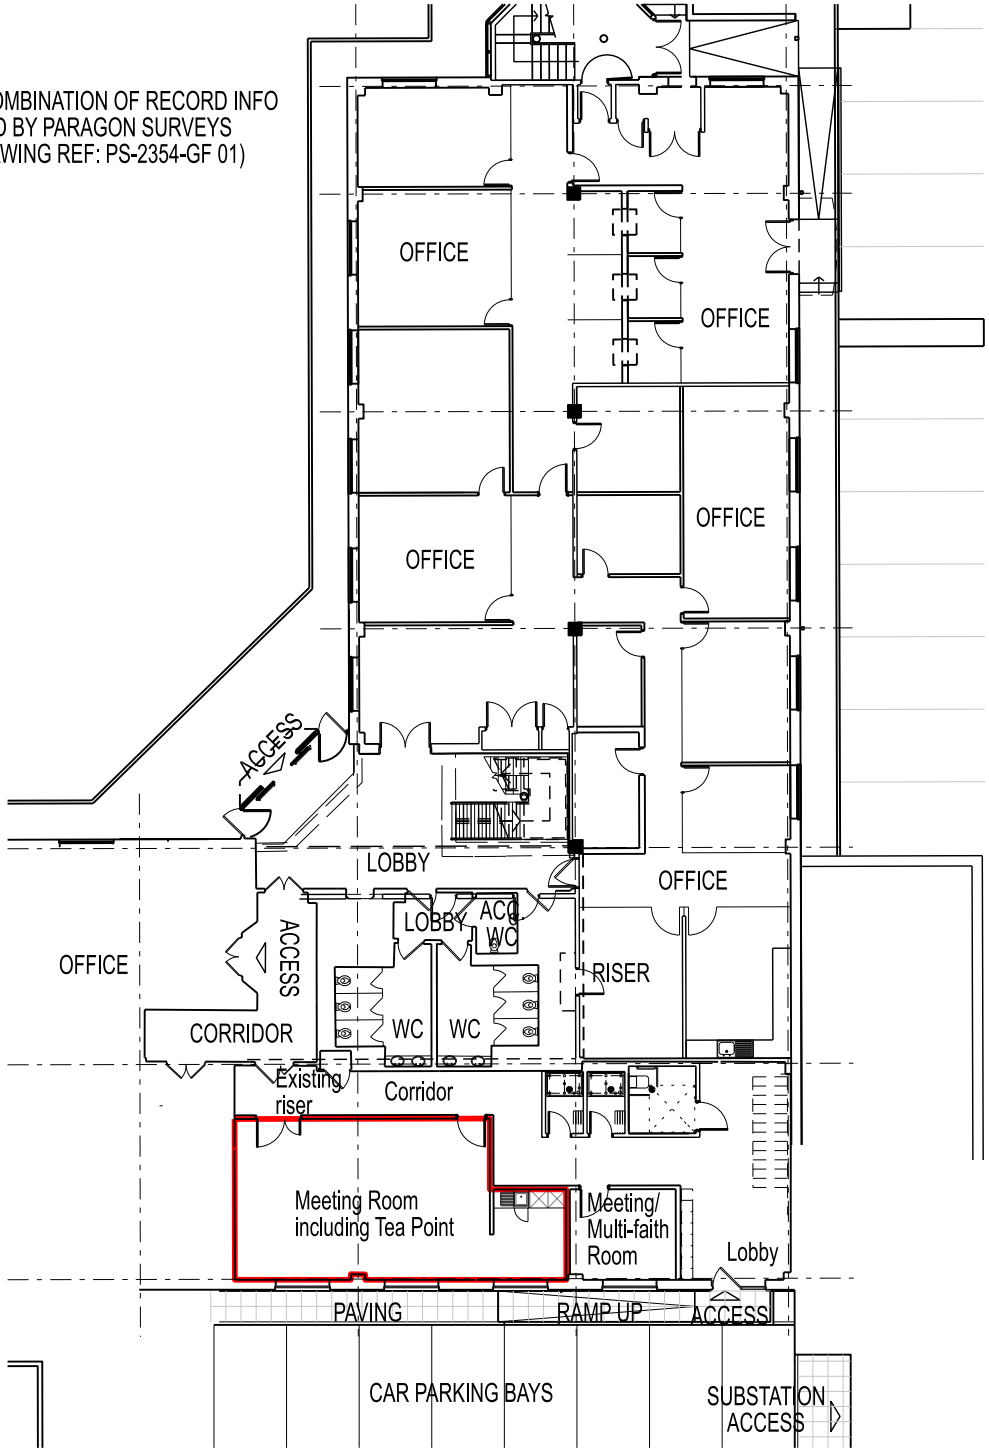

THIS DRAWING IS PROTECTED BY COPYRIGHT AND MUST NOT BE COPIED OR REPRODUCED WITHOUT THE WRITTEN CONSENT OF R G PARTNERSHIP LIMITED. NO DIMENSIONS ARE TO BE SCALED FROM THIS DRAWING. ALL DIMENSIONS AND SIZES TO BE CHECKED ON SITE. NORTH POINTS SHOWN ARE INDICATIVE. ©

SITE SPECIFIC HAZARDS

IN ACCORDANCE WITH THE REQUIREMENTS OF THE CDM REGULATIONS 2015 THE FOLLOWING SIGNIFICANT RESIDUAL HAZARDS HAVE NOT BEEN DESIGNED OUT OF THIS PROJECT AND MUST BE TAKEN INTO CONSIDERATION BY CONTRACTORS PLANNING TO UNDERTAKE THE WORKS SHOWN ON THIS DRAWING:

N

SCALE 1:250

0m 2.5 5 7.5 10 12.5 15

REV.	DATE	NOTES	INIT.
A	01.03.24	MINOR LAYOUT UPDATE	JH

CLIENT / PROJECT

HURSTWOOD

NEXUS

4 BRINDLEY ROAD

DRAWING TITLE

PROPOSED GROUND FLOOR

STATUS

AGREEMENT

DATE	DRAWN	SCALE @ A4
DEC '23	JH	1:250

PROJECT NUMBER	UNIT / BLOCK	CI / SFB CODE	TYPE & NUMBER	REVISION LETTER
11537		LE	P01	A

Site Location Plans	L	GA Plans	P	Elevations	E
Sections	S	Details	D	Prefix; Colour	C

THE RATCLIFFE GROVES PARTNERSHIP

MANCHESTER
105 MANCHESTER ROAD
BURY LANCASHIRE BL9 0TD
T. 0161 797 6000 E. manchester@rgp.uk.com
www.rgp.uk.com

LONDON
19 BEDFORD ROW
LONDON WC1R 4EB
T. 020 7600 6666 E. london@rgp.uk.com

RGP architects