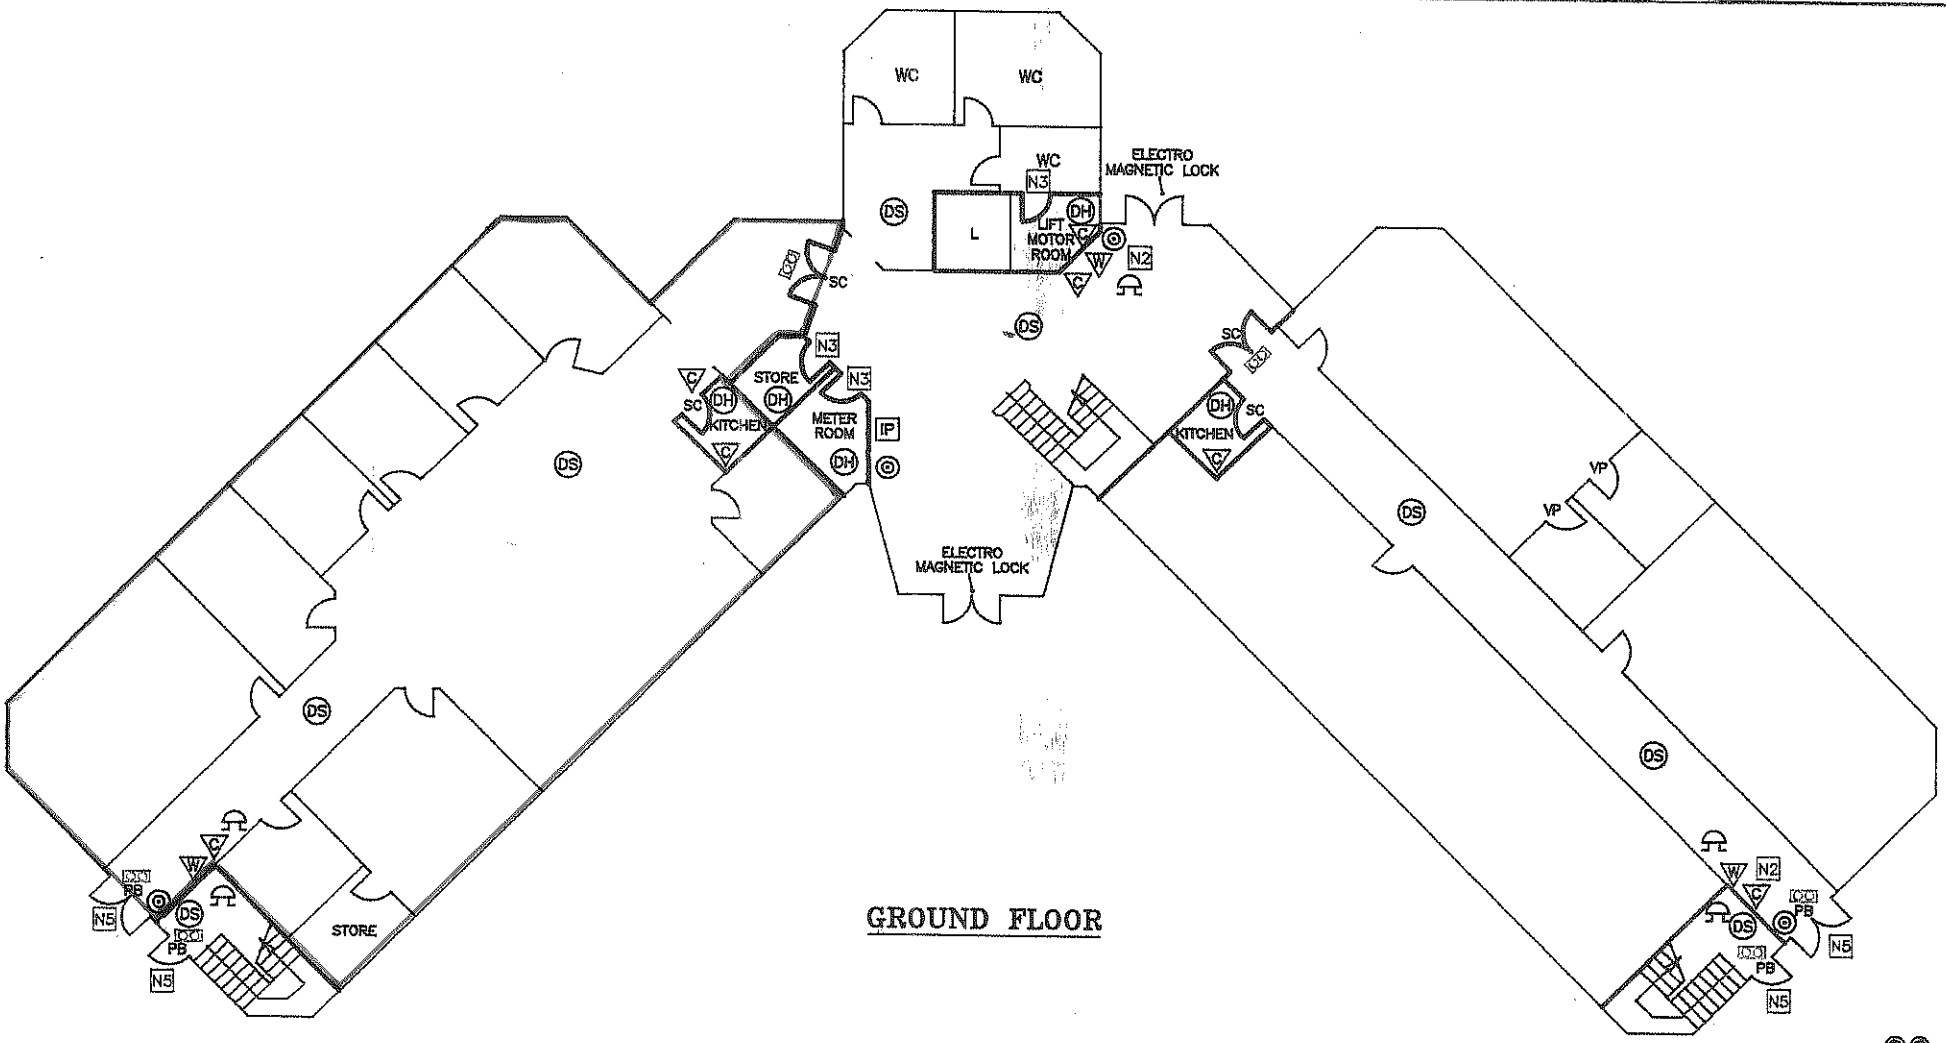


GROUND FLOOR

N1 NOTICES ADJACENT TO ALL ◎

N6 NOTICES ON ALL FRSC DOORS UNLESS OTHERWISE STATED.

HANDRAILS ON ALL STAIRCASES UNLESS OTHERWISE STATED.

ALL ILLUMINATED EXIT BOXES & EXIT SIGNS TO BE 100mm. UNLESS OTHERWISE STATED.

GREATER MANCHESTER COUNTY FIRE SERVICE

COPYRIGHT

GROSVENOR HOUSE,
AGECROFT ROAD,
SWINTON.

DRWG. No. 12000025. SURVEY DATE:
SCALE: 1:200 Approx. SHEET No. 1 OF 2. S.E.