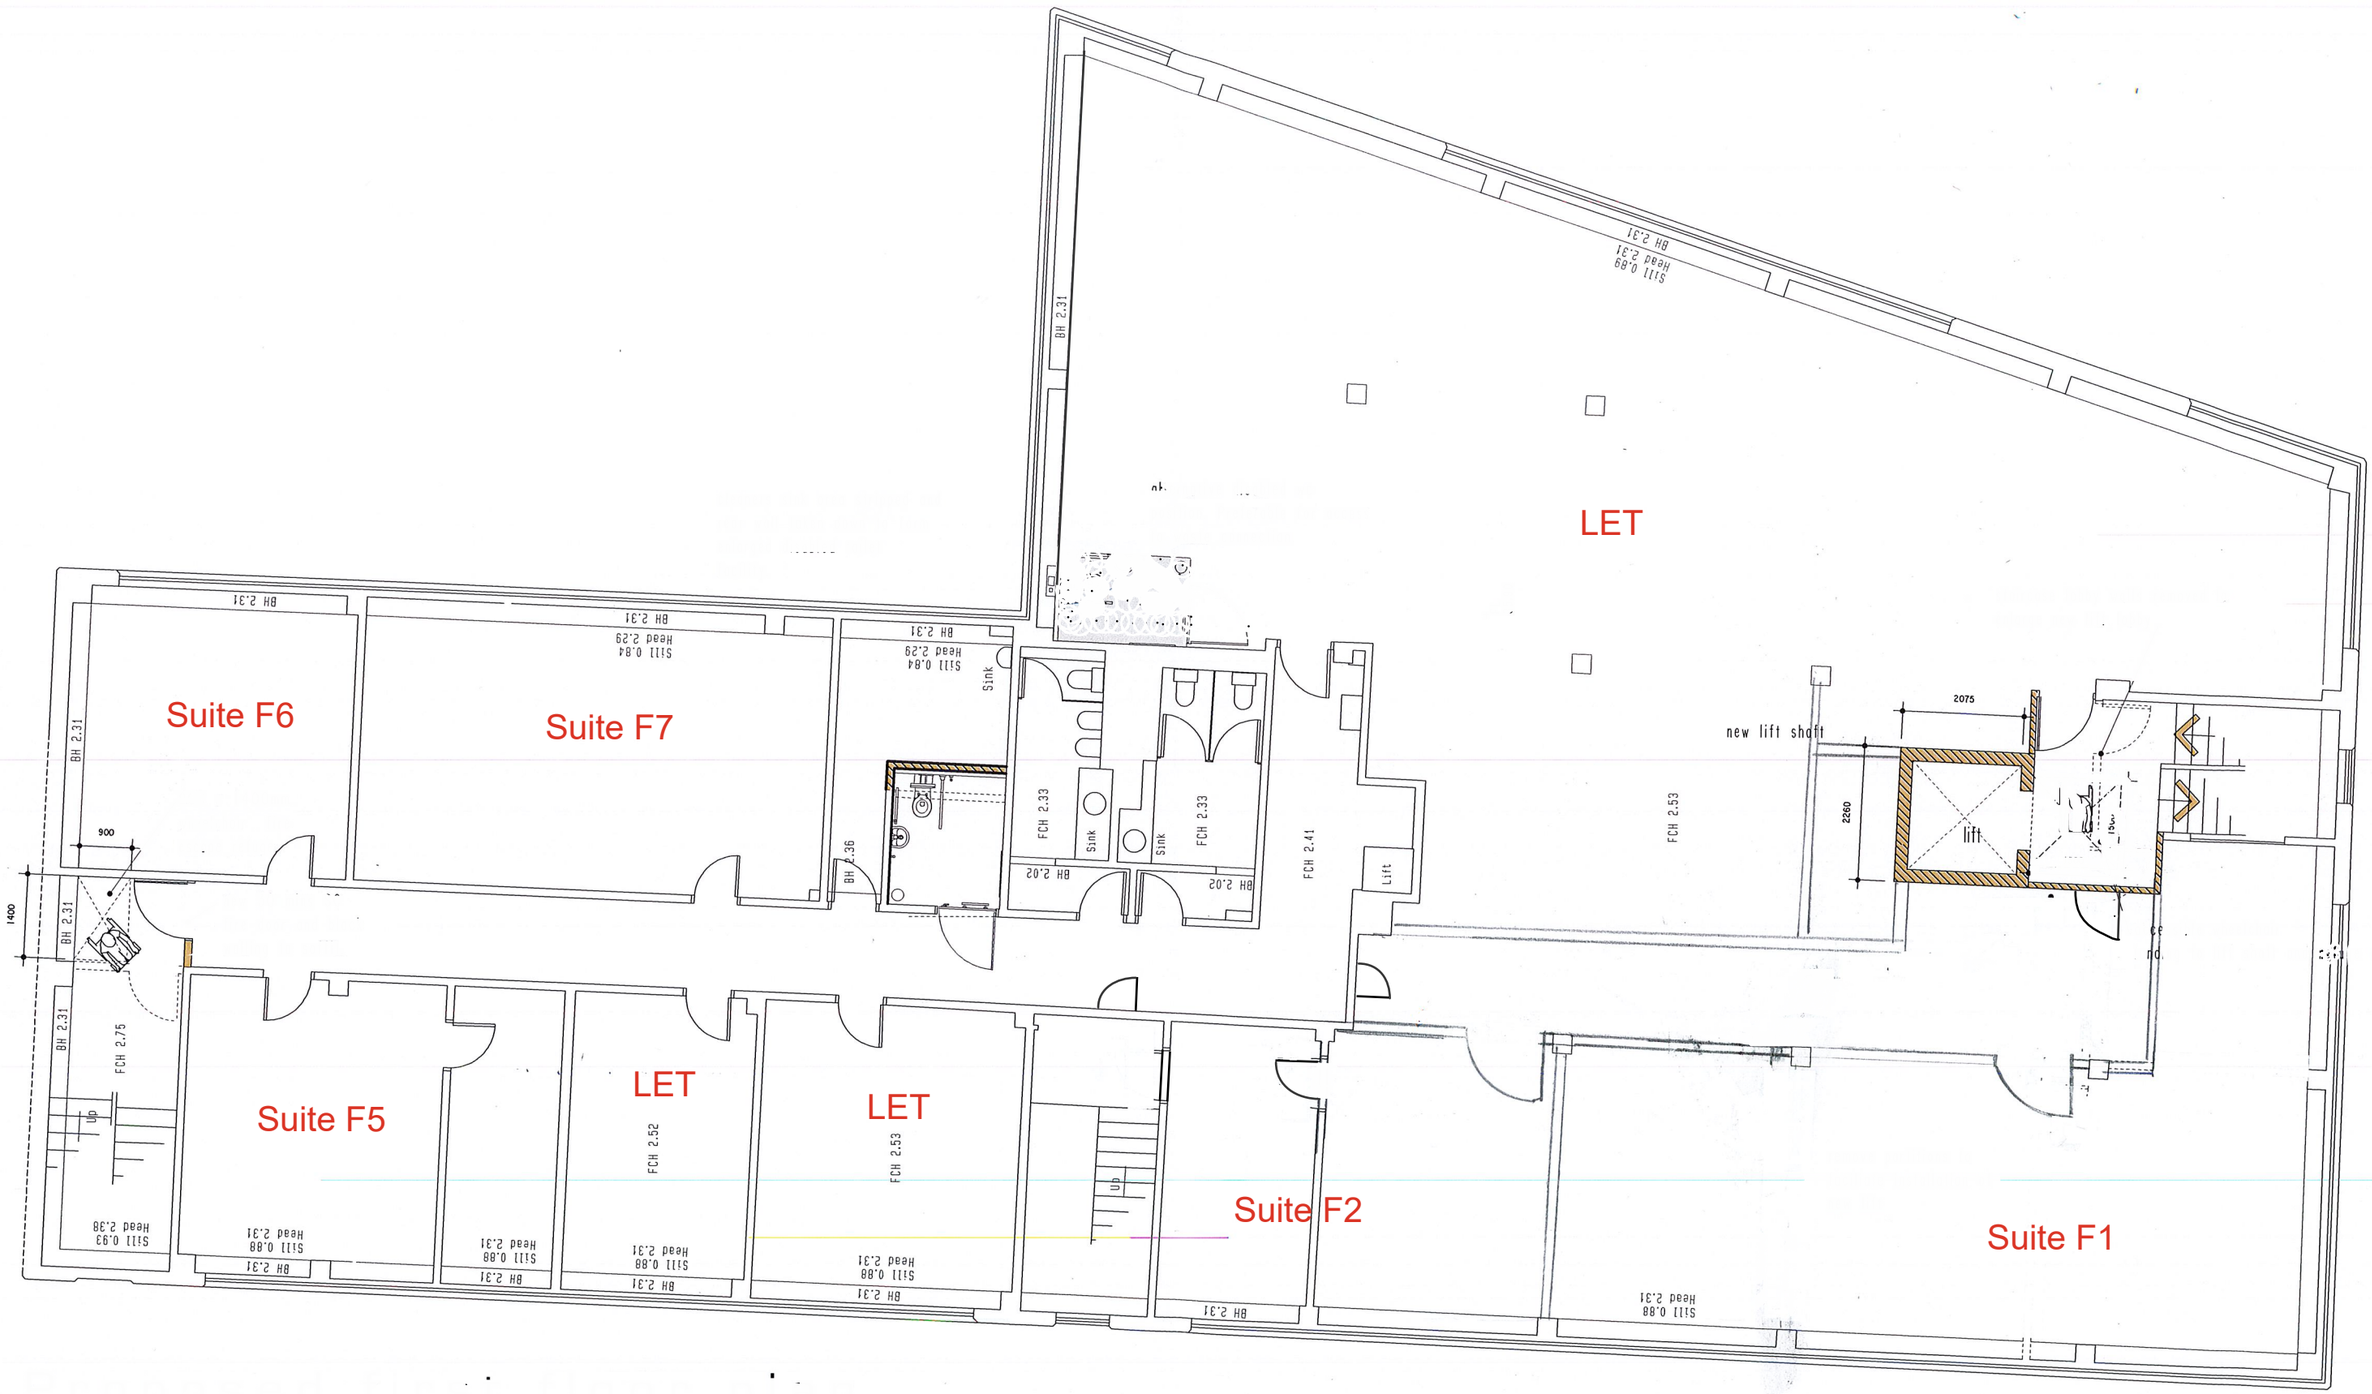


CUBED Property Advisors Limited

0 1/2 1 2 3
scale 1:100 @ A3

Client: Hurstwood Holdings

Title: Proposed First floor

Dwg nr: CPA0161 02