



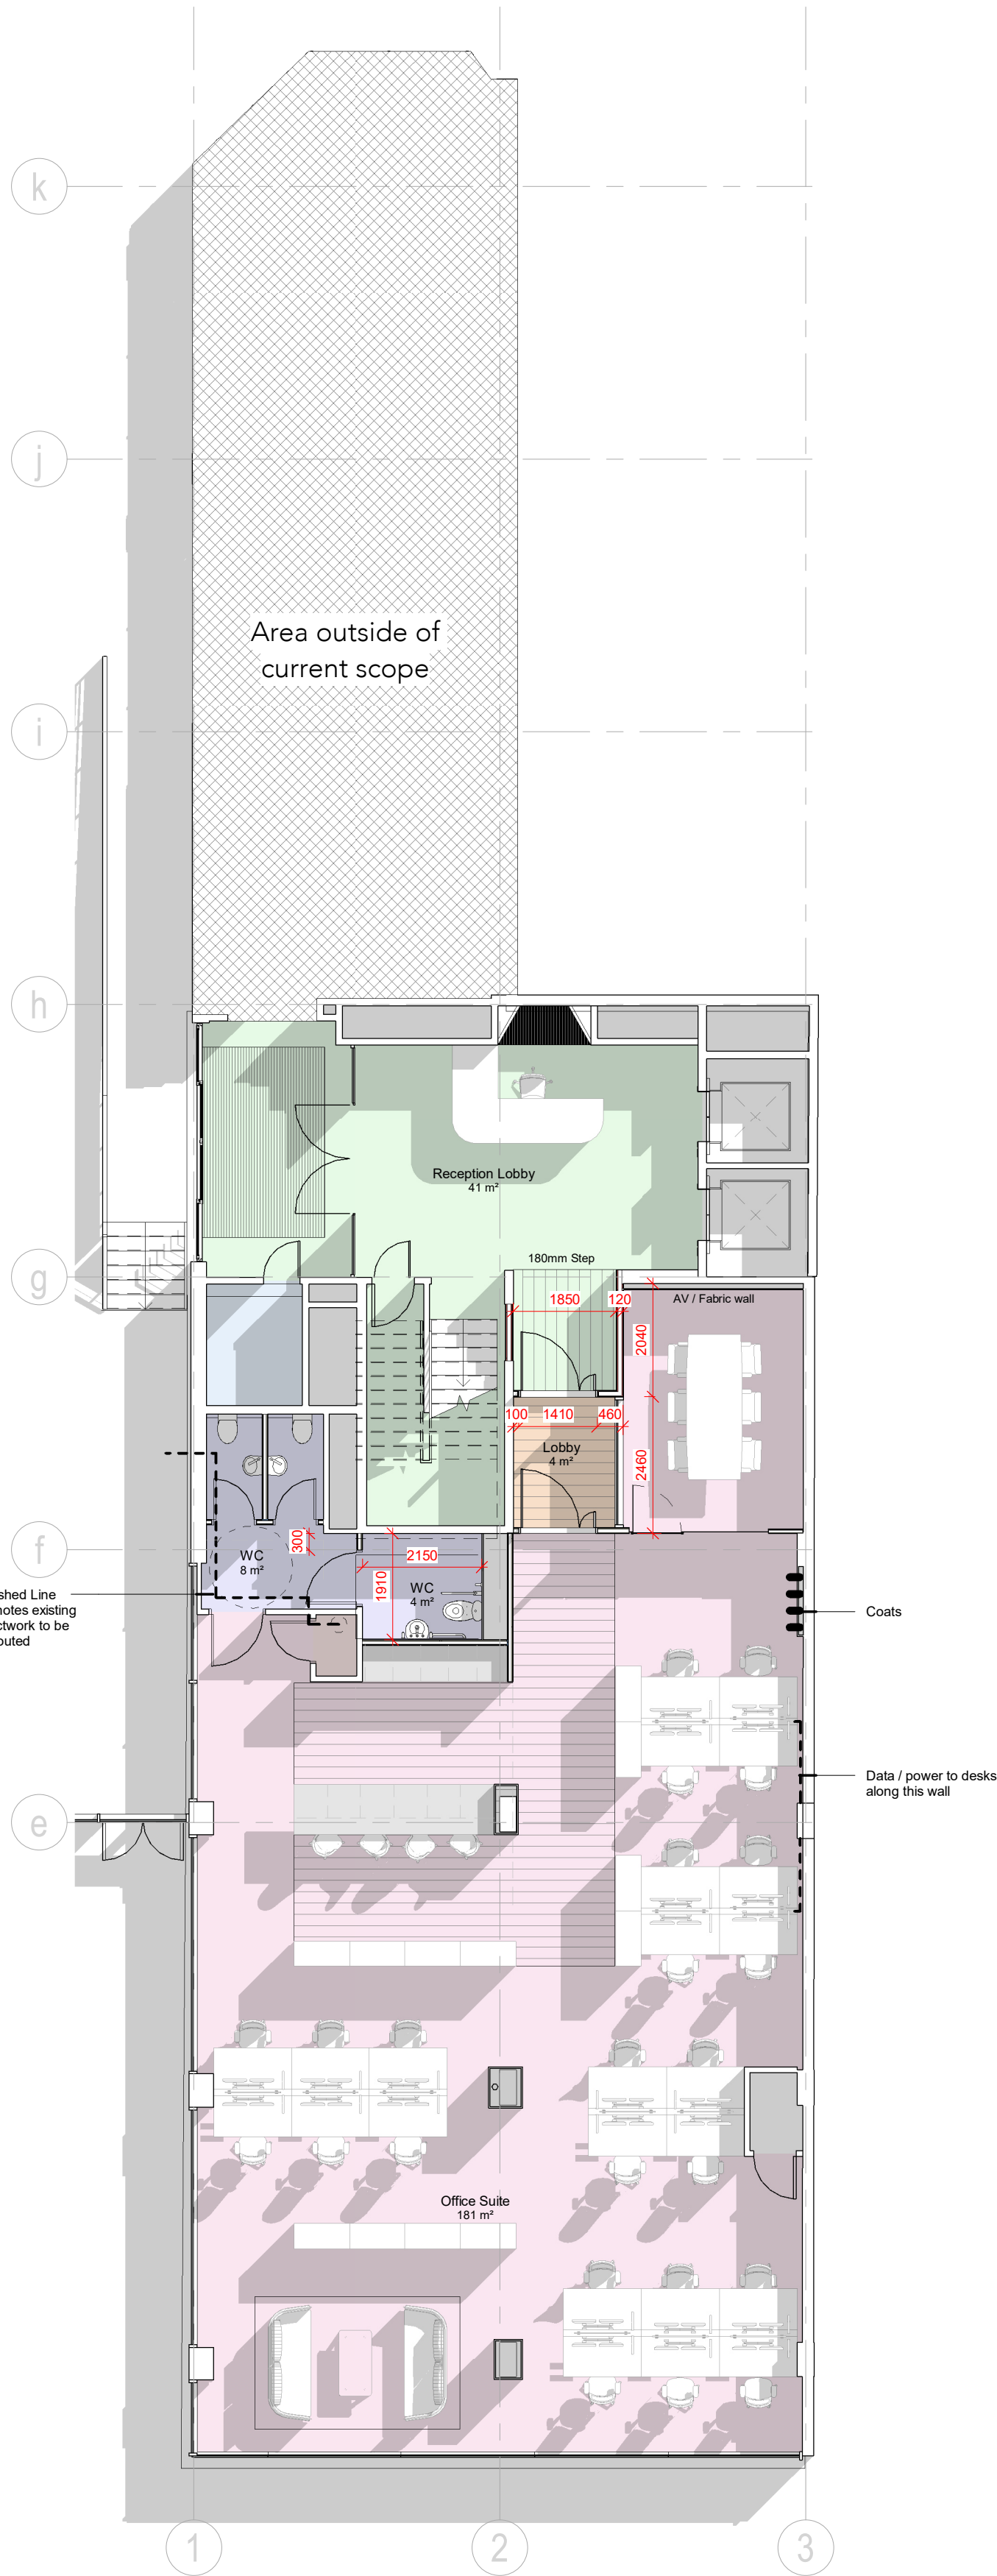

Level 0 Proposed Plan
1 : 100

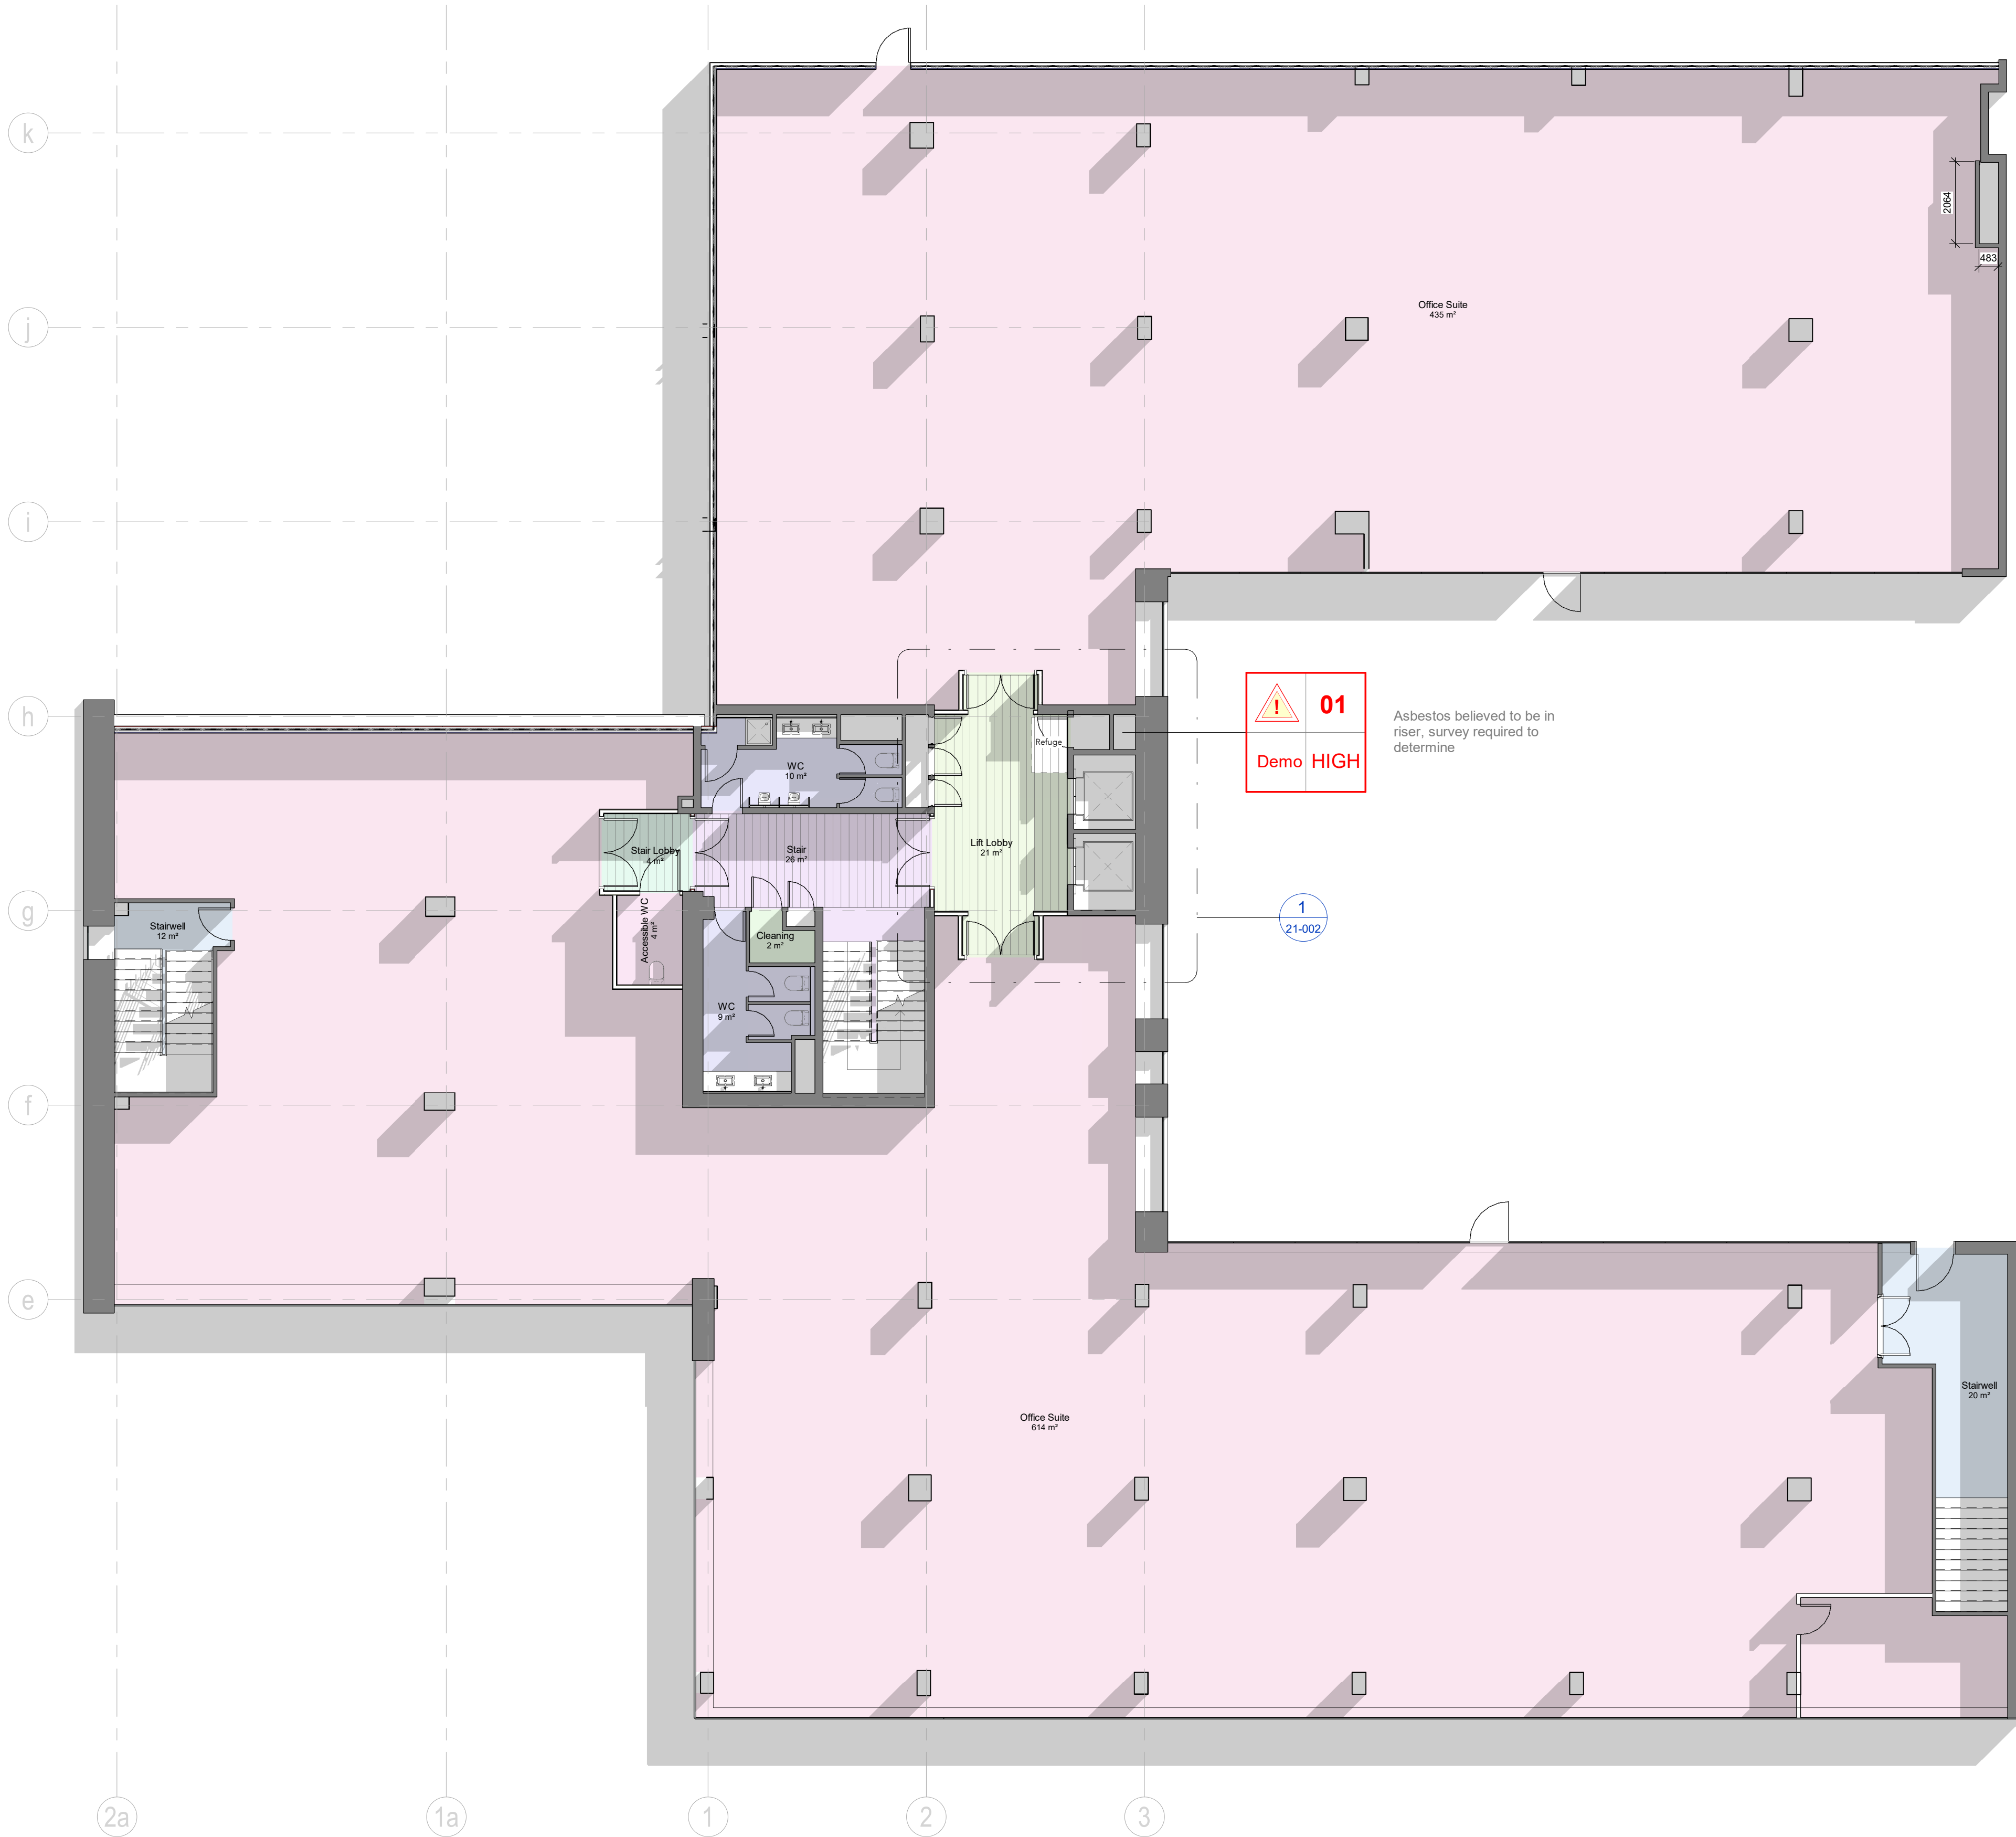

Level 1 Proposed Plan
1 : 100

1 : 100
0 1 2 3 4 5m

Notes.

Contractor must verify all dimensions on site before commencing any work or shop drawings. If this drawing exceeds the quantities taken in any way the Architects are to be informed before the work is initiated. Only figured dimensions to be taken from this drawing. Do not scale off this drawing. Drawings based on Ordnance Survey and / or existing record drawings - design and drawing content subject to Site Survey, Structural Survey, Site Investigations, Planning and Statutory Requirements and Approvals. Authorised reproduction from Ordnance Survey Map with permission of the Controller of Her Majesty's Stationary Office. Crown Copyright reserved. Enjoy Design Ltd.

Hazard Identification Legend
Note: Drawing to be read in conjunction with Residual Risk Register document prepared by CDM Advisor in conjunction with the Principle Designer

Identification symbol

Risk by phase:
- Demolition
- Construction
- Occupancy

!

01

Cons HIGH

Hazard reference cross references against Residual Risk Register document

Hazard description, for further detail refer to stand alone Residual Risk Register document.

Description Here

Hazard severity:
- High
- Medium
- Low

9	Desks added	WD	11.06.24	WD
8	Mezzanine space planning updated	WD	10.06.24	WD
7	Amendments to Mezzanine WC Layouts	SC	02.05.24	WD
6	Callout to Detail 1 added	WD	28.03.24	WD
5	Building Regs Issue	WD	30.11.23	WD
4	Amended Core Layout to Fire Engineer	SC	03.11.23	WD
3	Drawings amended based on client changes to lobbies	SC	26.10.23	WD
2	Addition of M&E	SC	12.10.23	WD
1	Issue to Fire Engineer	SC	04.10.23	WD
Rev.	Des.	By	Date	Ch.

Suitability
S2

APPROVAL

Status:

Enjoy Design Ltd
The Old Brewery
High Court
Leeds
LS2 7ES
Tel: 0113 242 3622

www.enjoy-design.co.uk
enjoydesignltd
@enjoy_design_
enjoy design ltd

Client: Town Centre Securities
Job No: 22,083

Project: Town Centre House Entrance & Core Spaces Refurbishment
Title: Proposed Plans - Sheet 1

Date: 01/10/23
Drawing No: TCH - ENJ - XX - XX -DR - A -22-101

Scale: As indicated @ A1
Author:
Check:
Rev: 9

H:\Project Related Files\2022\22,083 Town Centre House Entrance\4.00 Architect\4.1 WIP Revit Model\22,083 TCH Post Survey.rvt