



Ground Floor Plan

Section View

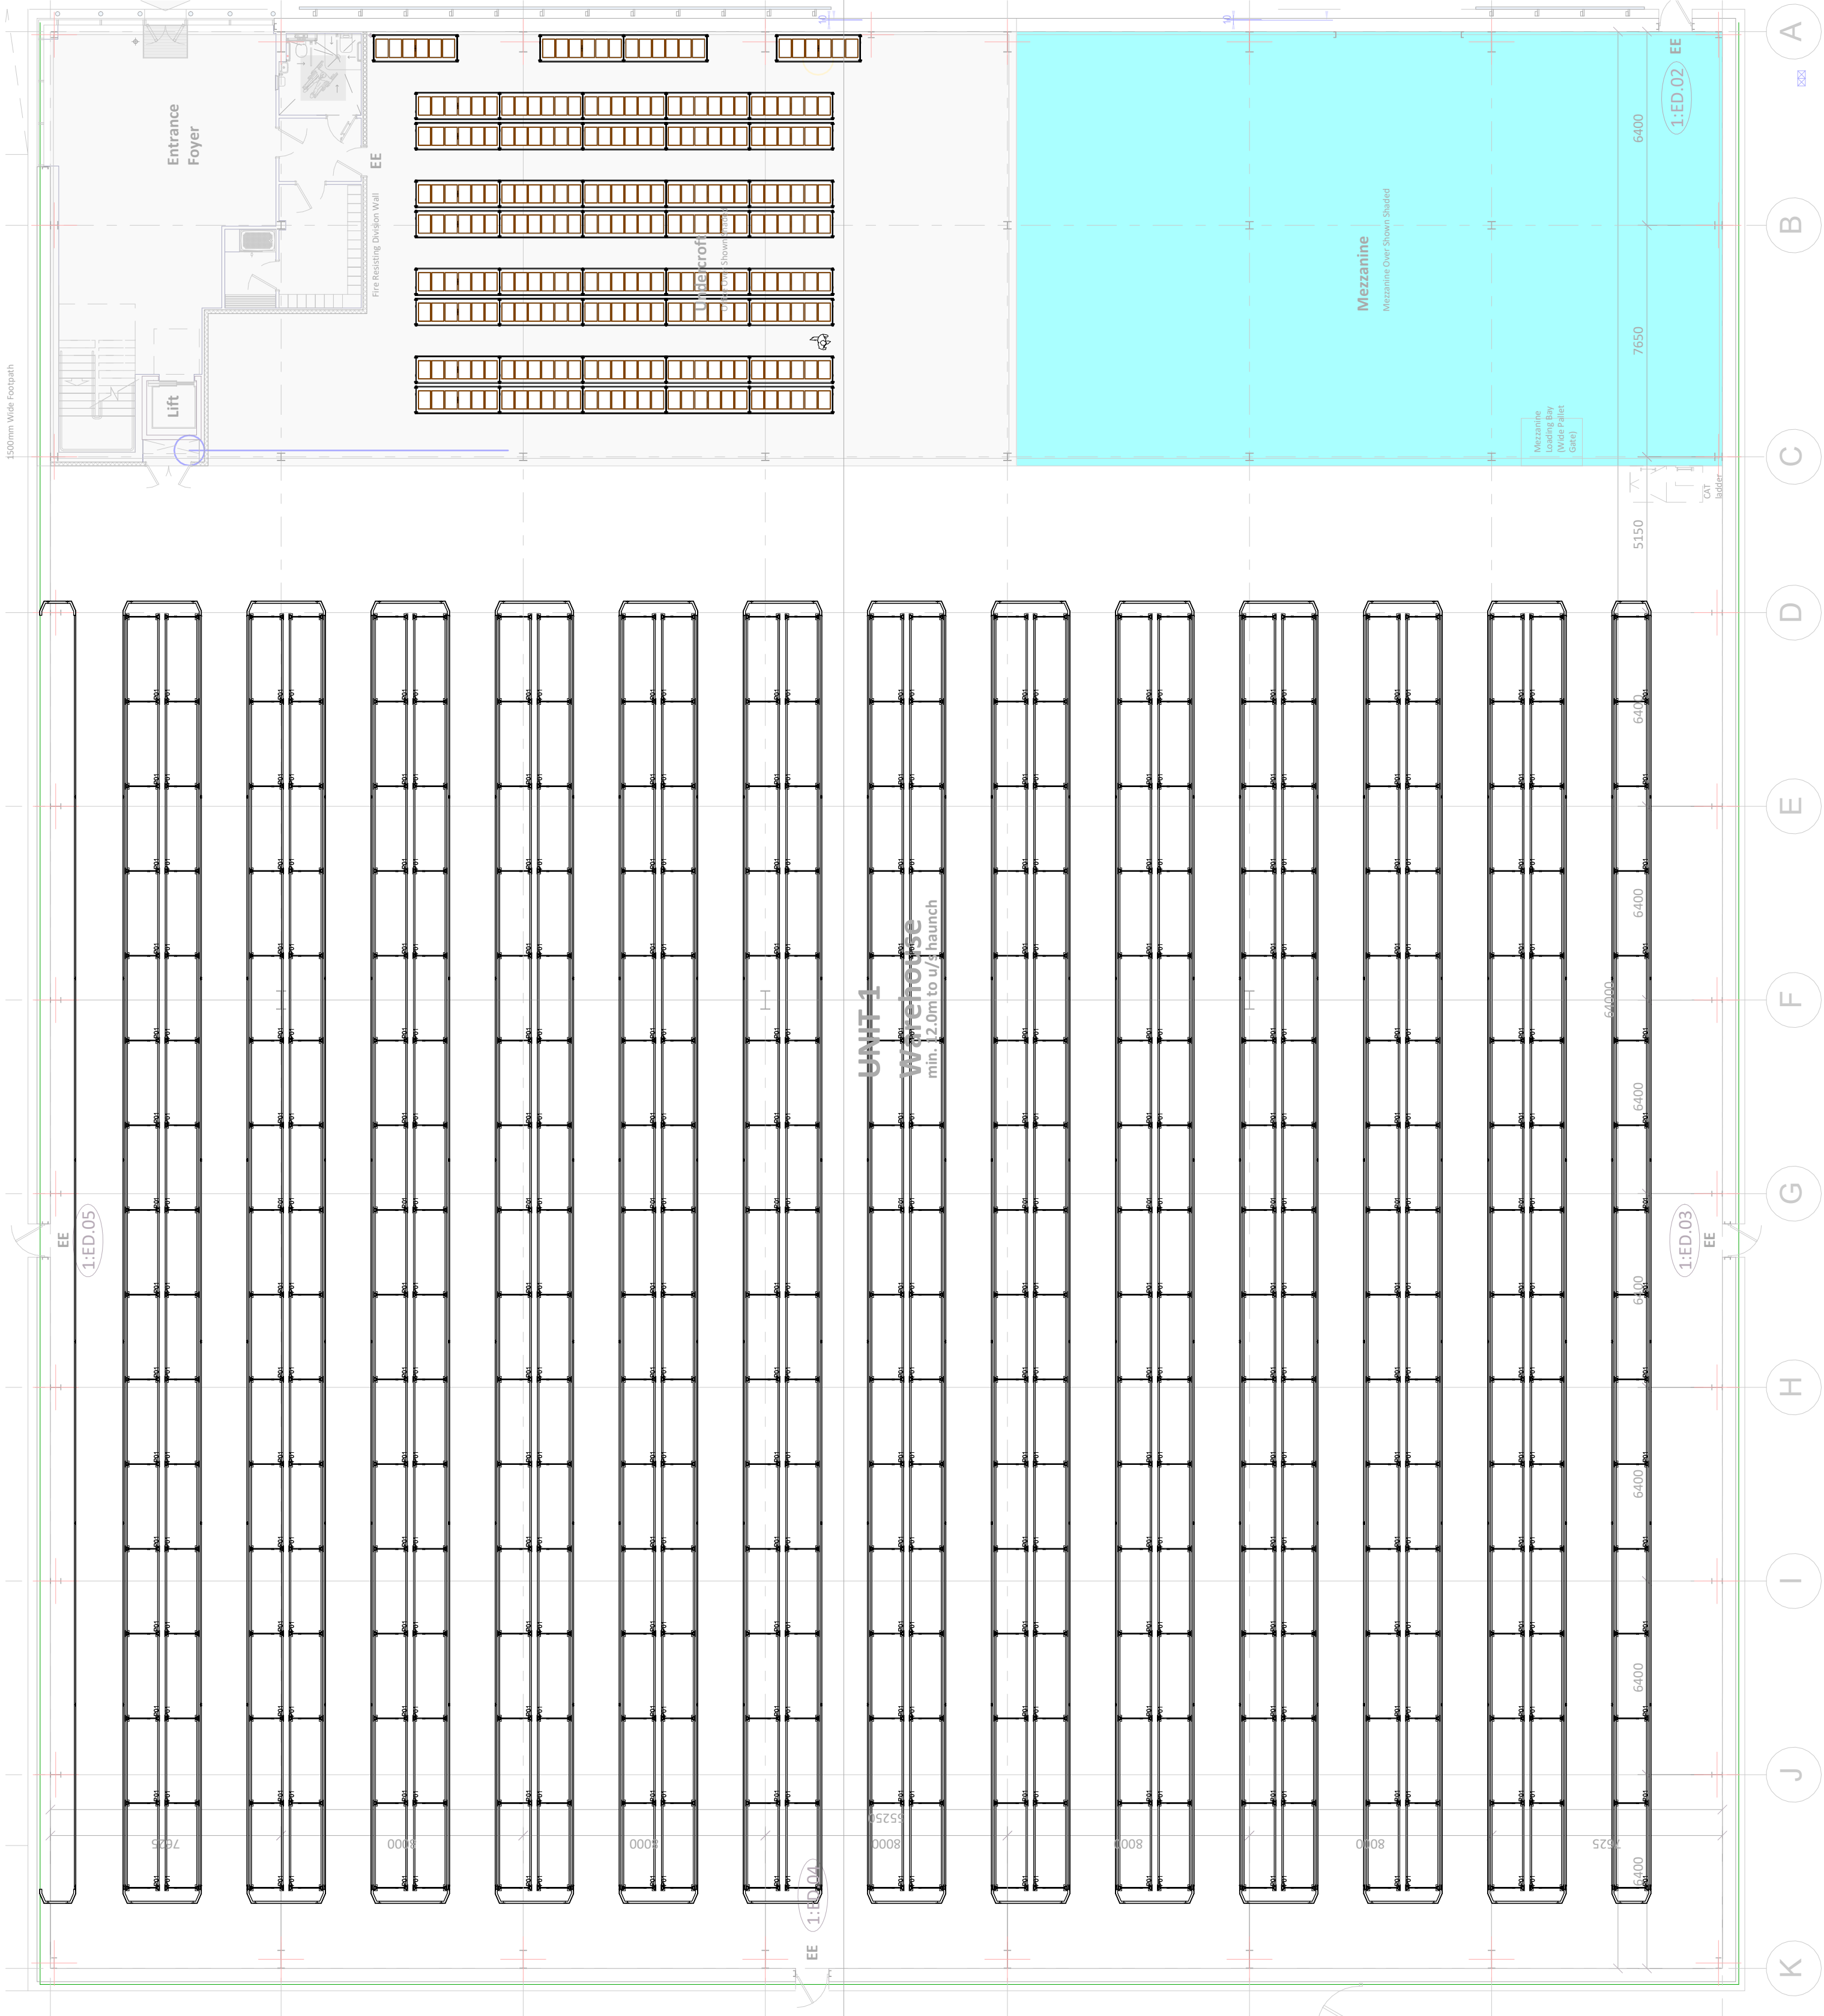

Pallet Count			
Type	Load Mass	Count	
Load D 2	20kg	1584	
Load Type A	1000 kg	12150	

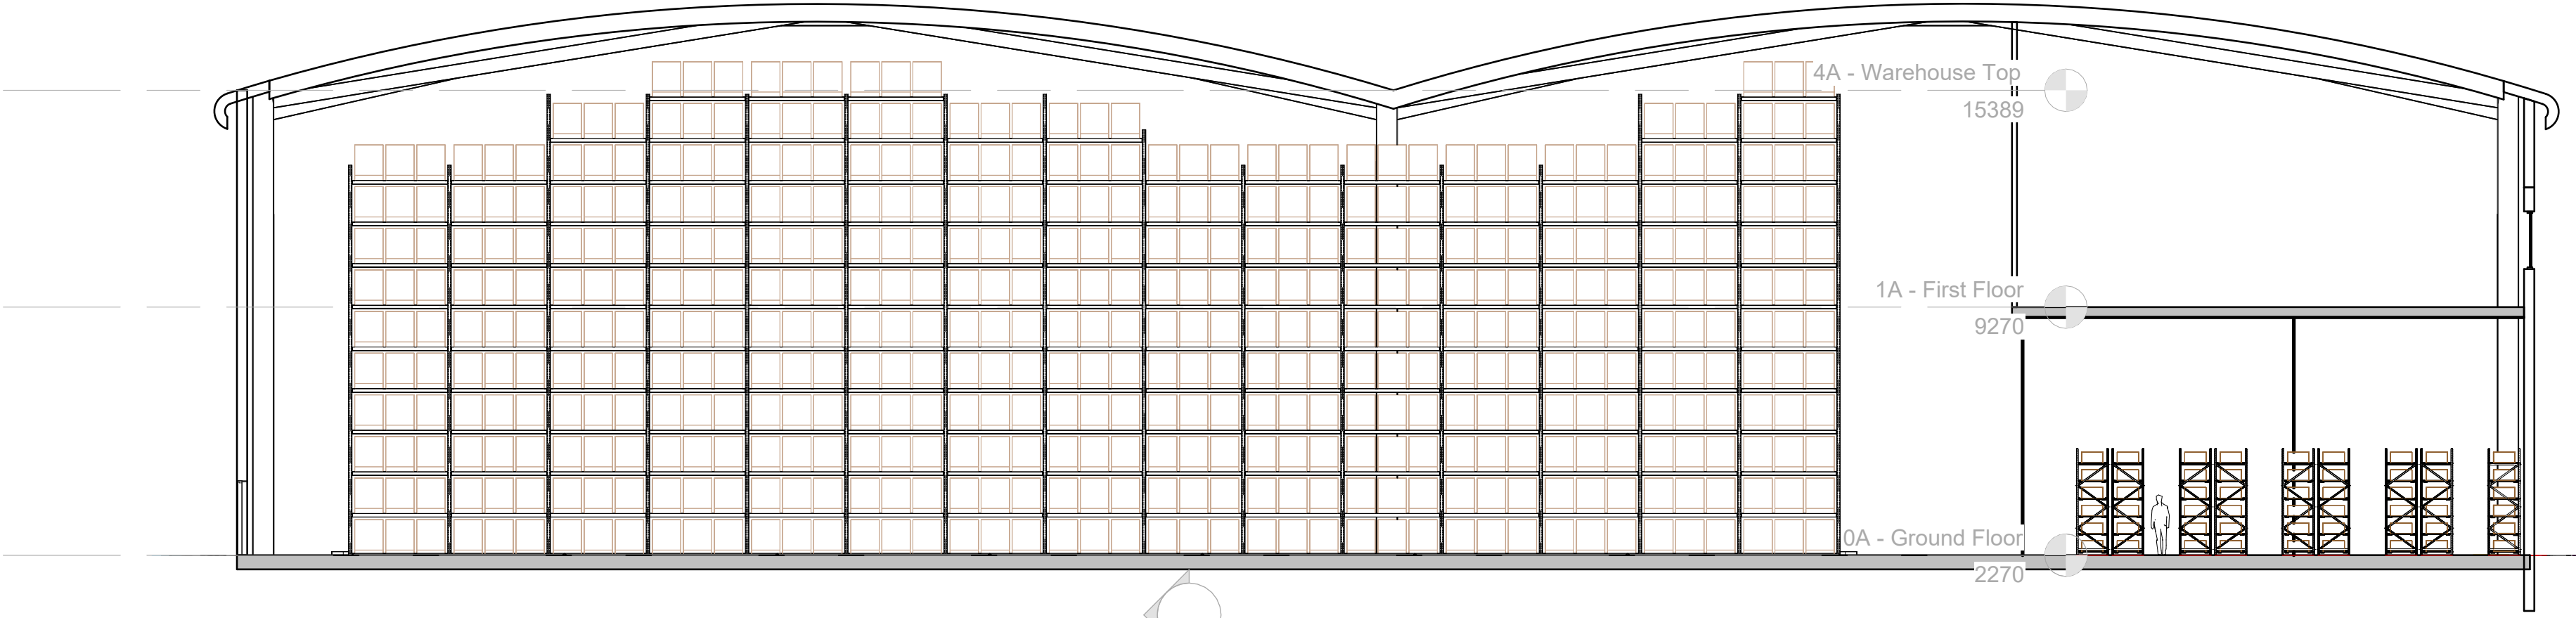


SUBJECT TO A FULL SITE SURVEY

01	2D Layout Created	DC	24.10.24
Issue	Details	By	Date

The information contained within this drawing is confidential and is not to be disclosed to others without the written authority of SEC Storage



Status	Job No.	Option	Element	Drawing	Issue	Scale	Page
PR	230740	A	GA	01	01	1:150	A1

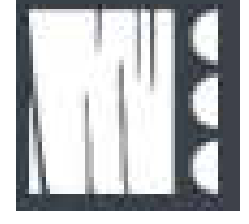

WRENBRIDGE

Waltham Cross - Swift - Unit 1