


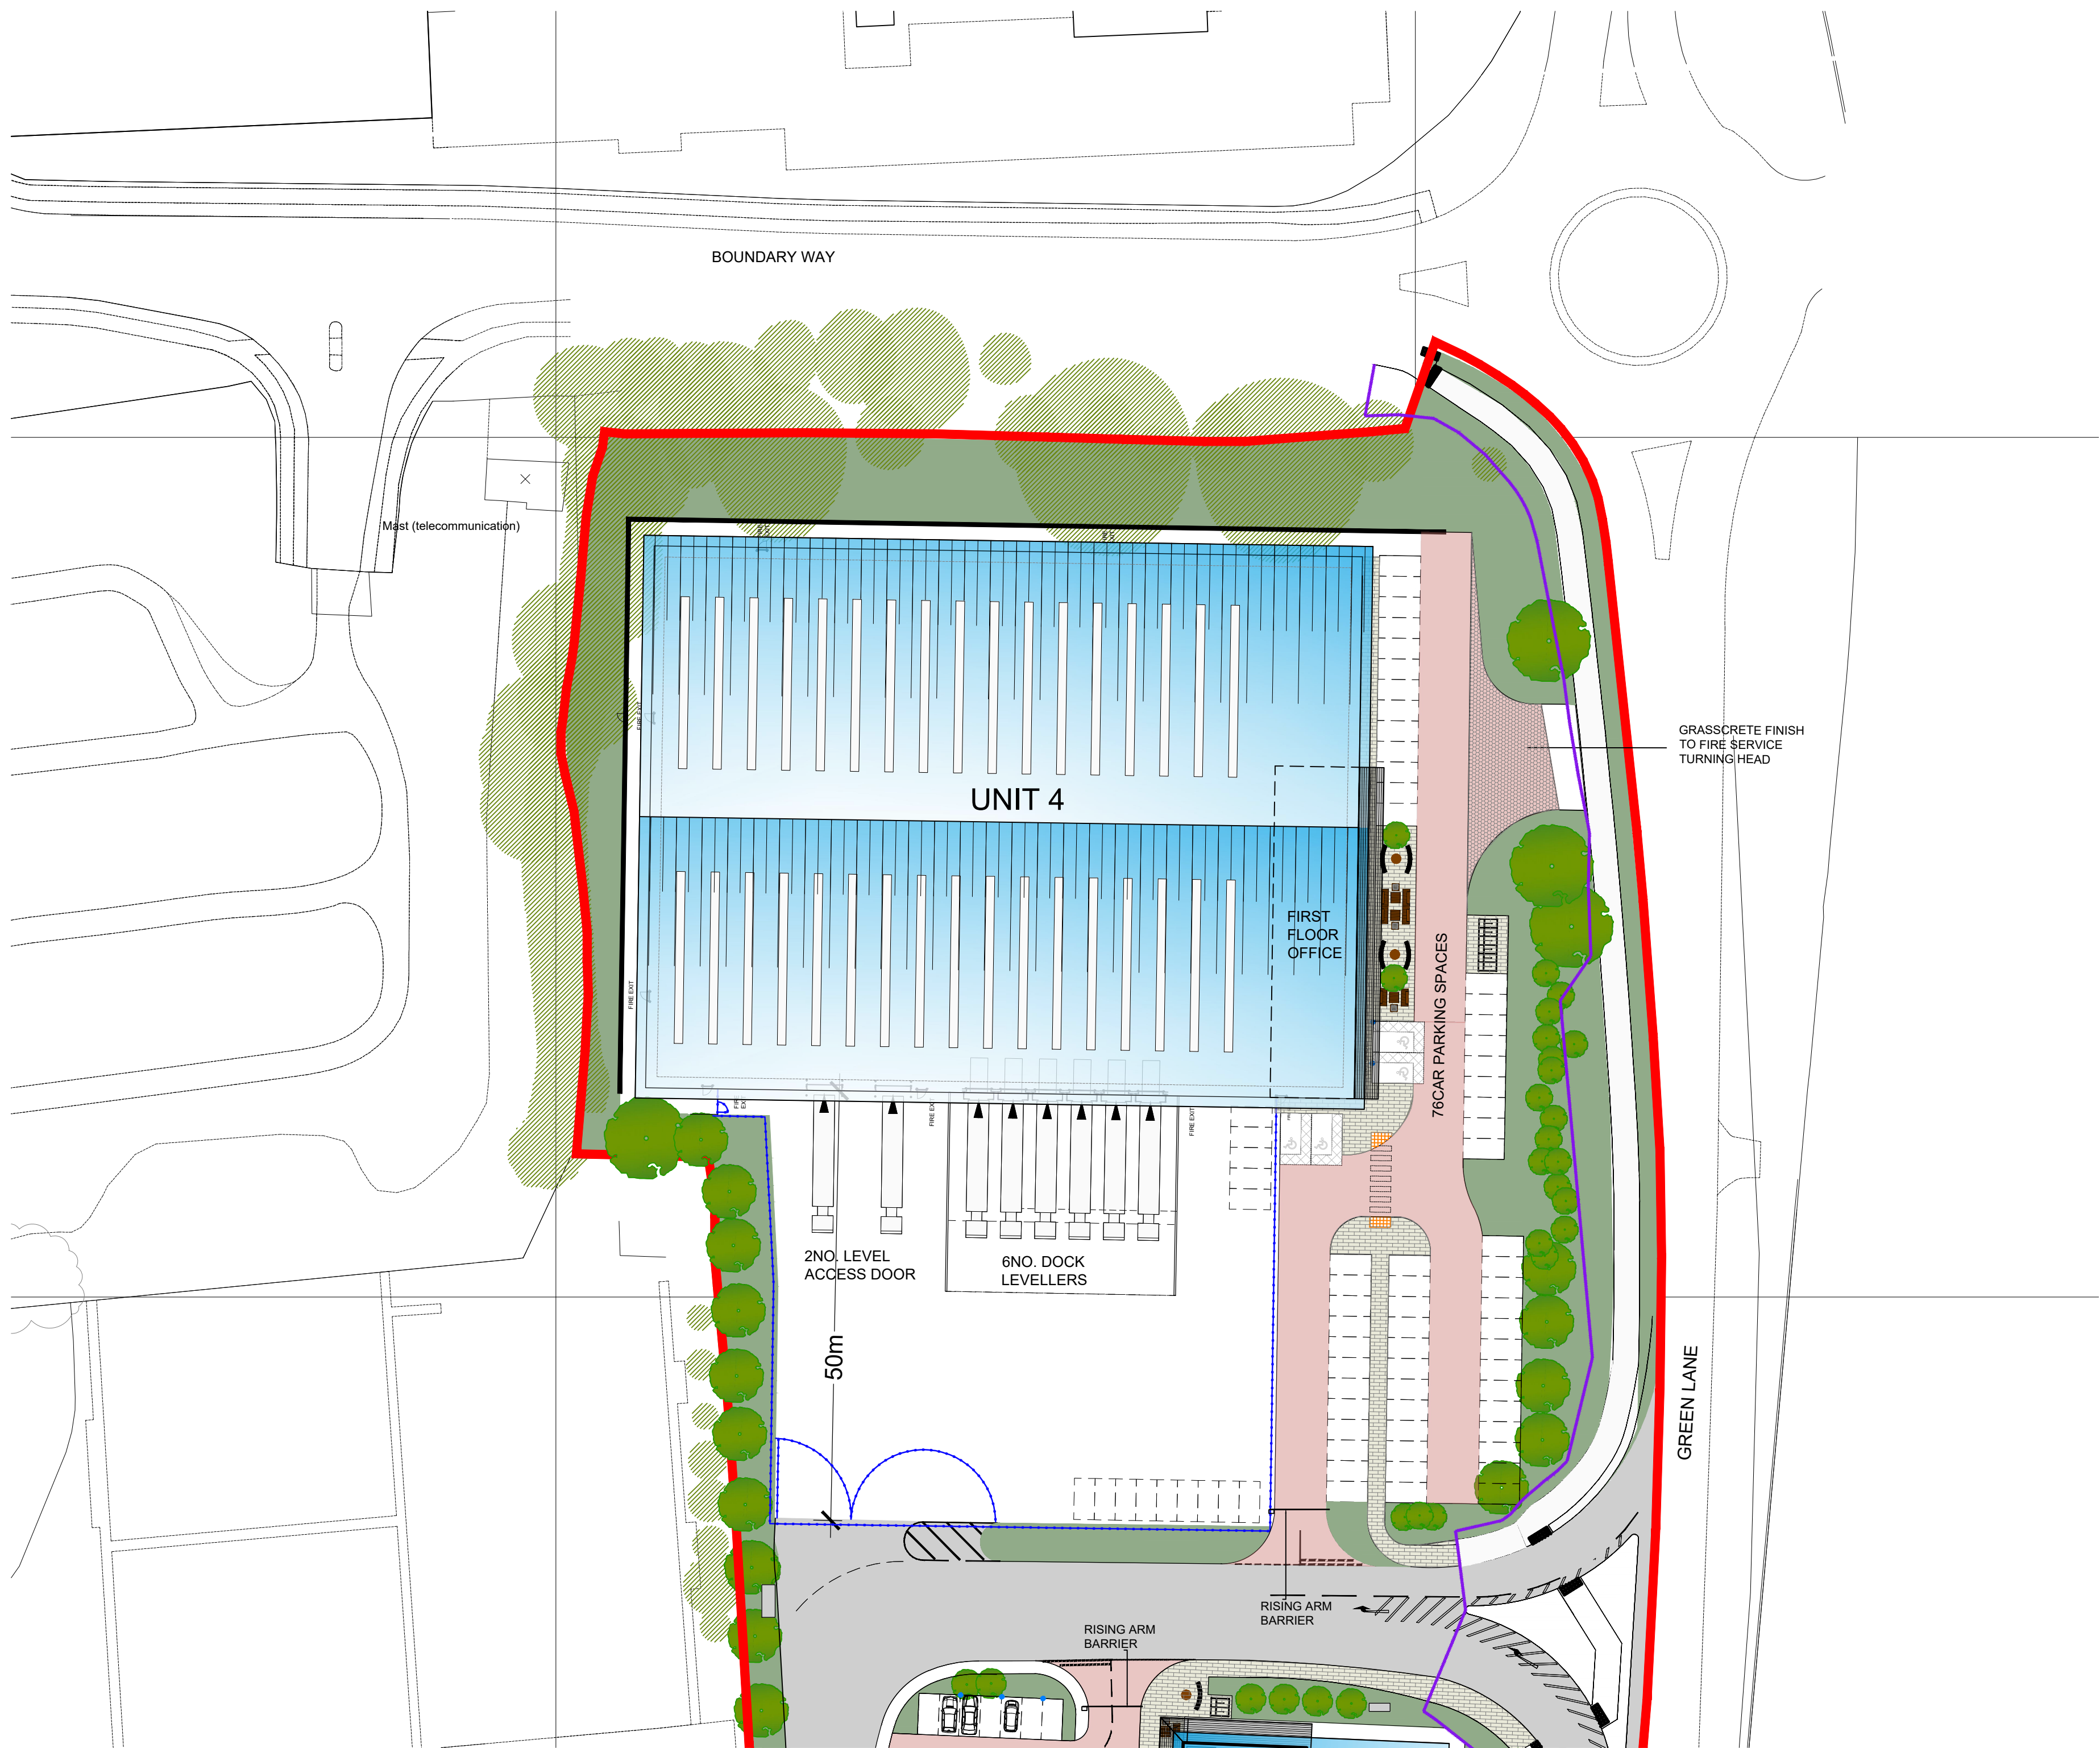

01
214

UNIT 4 SITE LAYOUT

1:500



PLANNING					
B	20.07.23	LAYOUT AMENDED IN ACCORDANCE WITH CLIENT'S COMMENTS	NSC	MS	
A	01.06.23	LAYOUT AMENDED IN ACCORDANCE WITH CLIENT'S COMMENTS	NSC	MS	
-	XX.XX.XX	FIRST ISSUE	NSC	MS	
REV	DATE	NOTE	DRAW	CHK	



CHARTERED ARCHITECTS

11 PLATO PLACE
STATIONS ROAD
LONDON SW6 4TU

TELEPHONE 020 7736 6162
FAX 020 7736 3596
www.msa-architects.co.uk

TITLE
LAND OFF GREEN LANE, HEMEL HEMPSTEAD
DRAWING
UNIT 4 SITE LAYOUT PLAN

CLIENT
PROLOGIS UK LTD

DATE OCT 2022	SCALE 1:500@A1	DRAWN NSC
	STATUS PLANNING	CHECKED MS

DRAWING NUMBER
31325-PL-214B

