

First floor plan

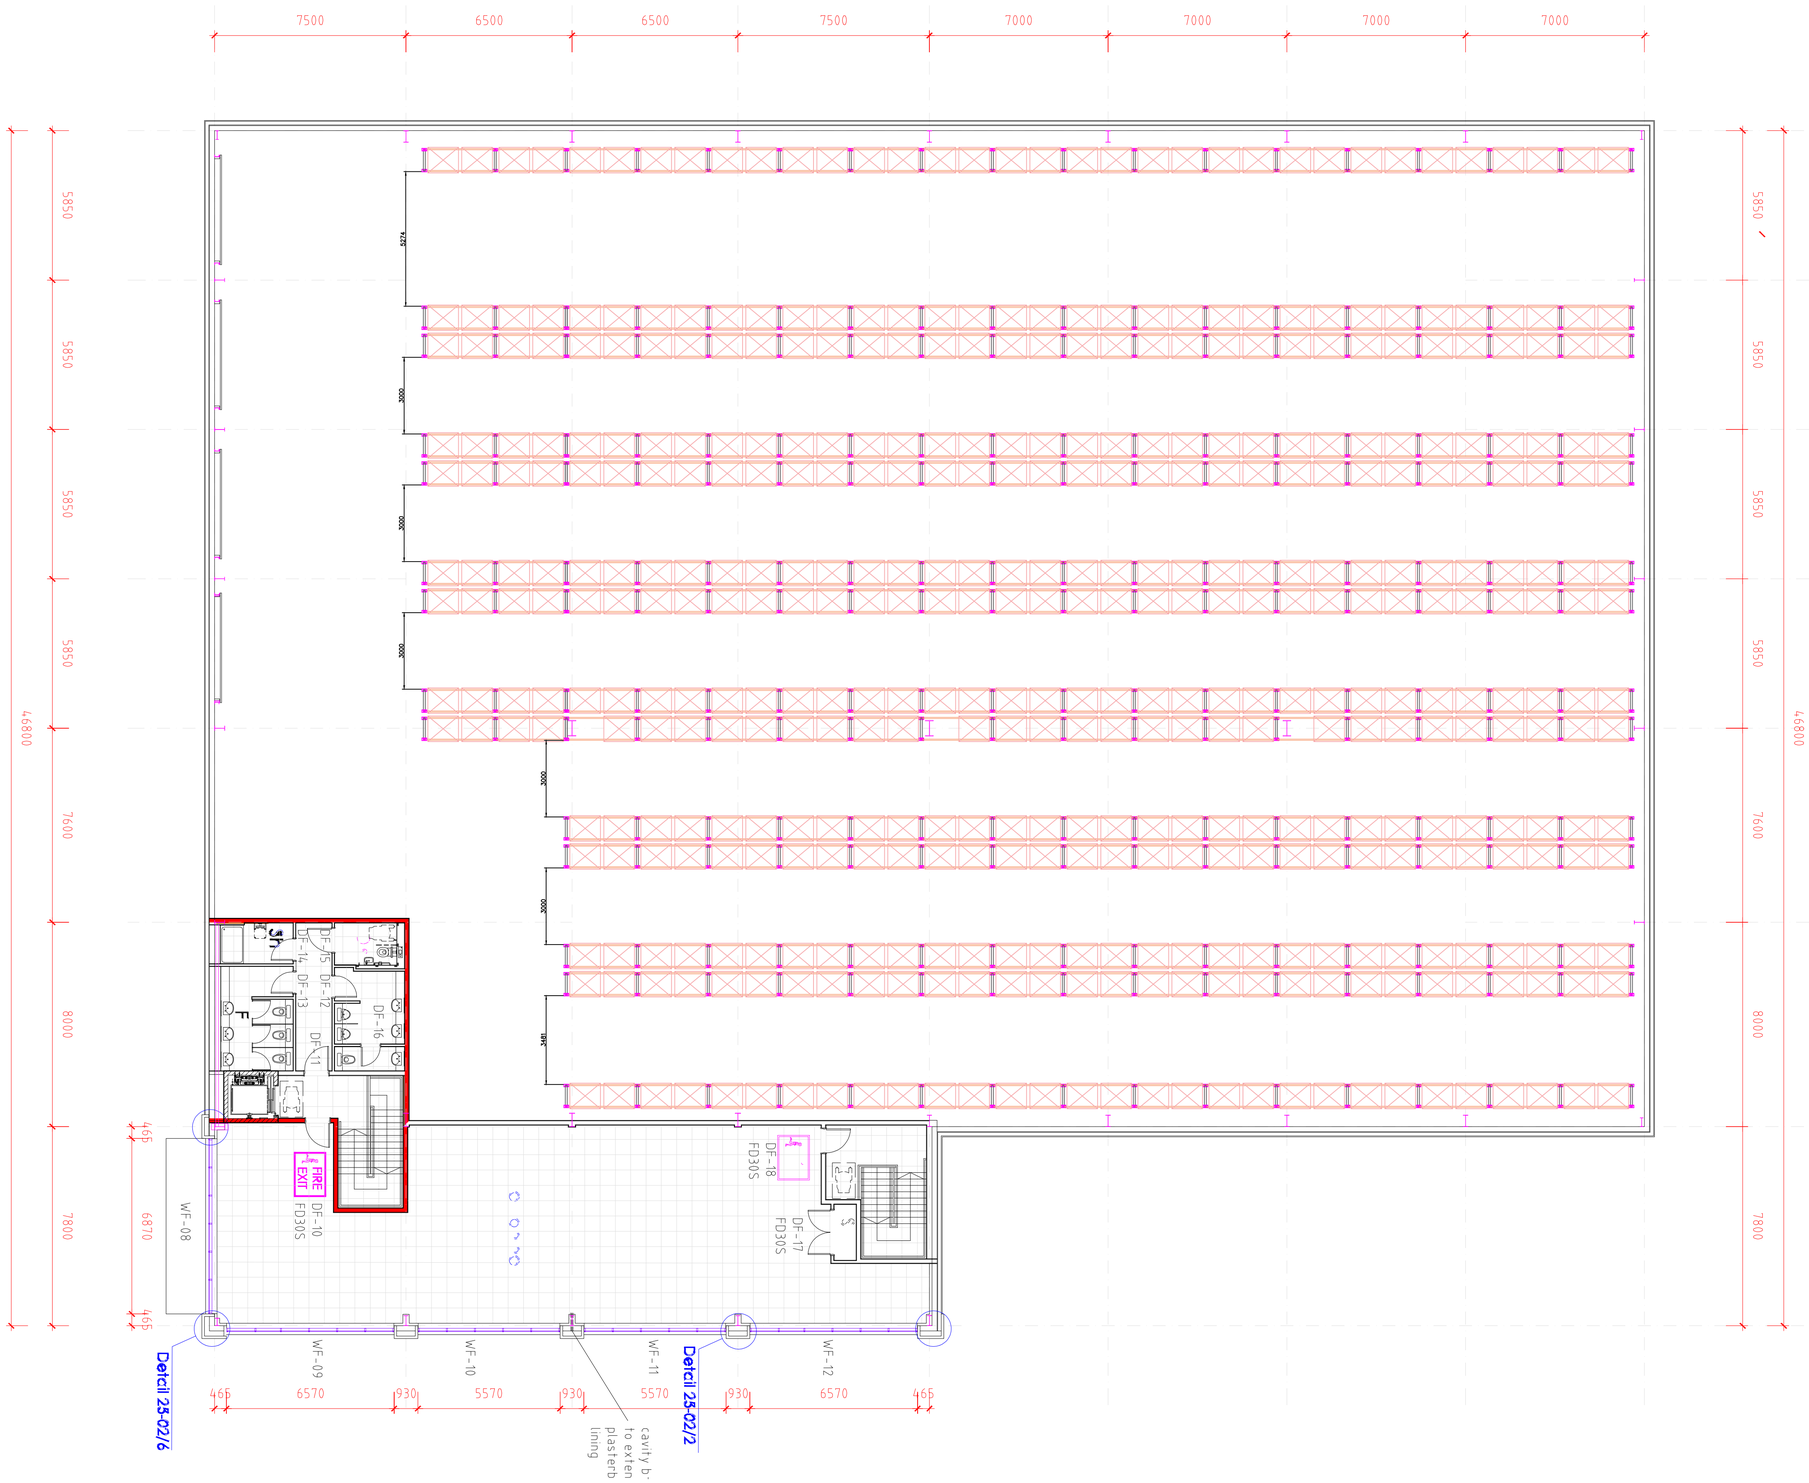

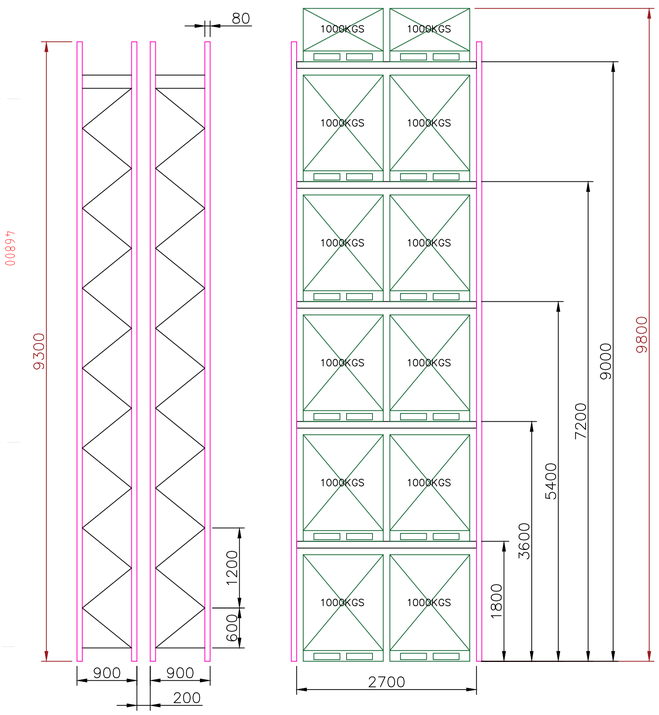

OVERALL PALLET LOCATIONS: 2,718

Client	LOGIX
Project	POYLE, HEATHROW
Title	2700MM REACH TRUCK LAYOUT

Drawing Number	REV.No.	Scale	Size	Sheet
CP_10140	A	1:120	A1	1 of 2

Drawn By	Date	Checked By	Date
CP	11/12/2025	EF	11/12/2025

OAKWAY

Pointer Group Ltd T/A Oakway Storage
Adwalton House, Leeds 27 Industrial Estate, Bruntcliffe Avenue,Morley,
Leeds LS27 OLL, T: 01604 792255
www.oakwaystorage.co.uk

Constructionline Gold Member

©2025 POINTER GROUP LTD T/A OAKWAY STORAGE. ALL RIGHTS RESERVED.
THIS DOCUMENT IS CONFIDENTIAL AND IS SUPPLIED ON THE EXPRESS CONDITION THAT IT SHALL NOT BE USED (WHICH INCLUDES COPYING, LICENCING AND DISCLOSING) BY ANY OTHER PERSON/COMPANY WITHOUT THE PRIOR WRITTEN CONSENT OF POINTER GROUP LTD T/A OAKWAY STORAGE.

DO NOT SCALE FROM THIS DRAWING – ALL DIMENSIONS IN MM UNLESS STATED. – IF IN DOUBT, ASK.