

First floor plan

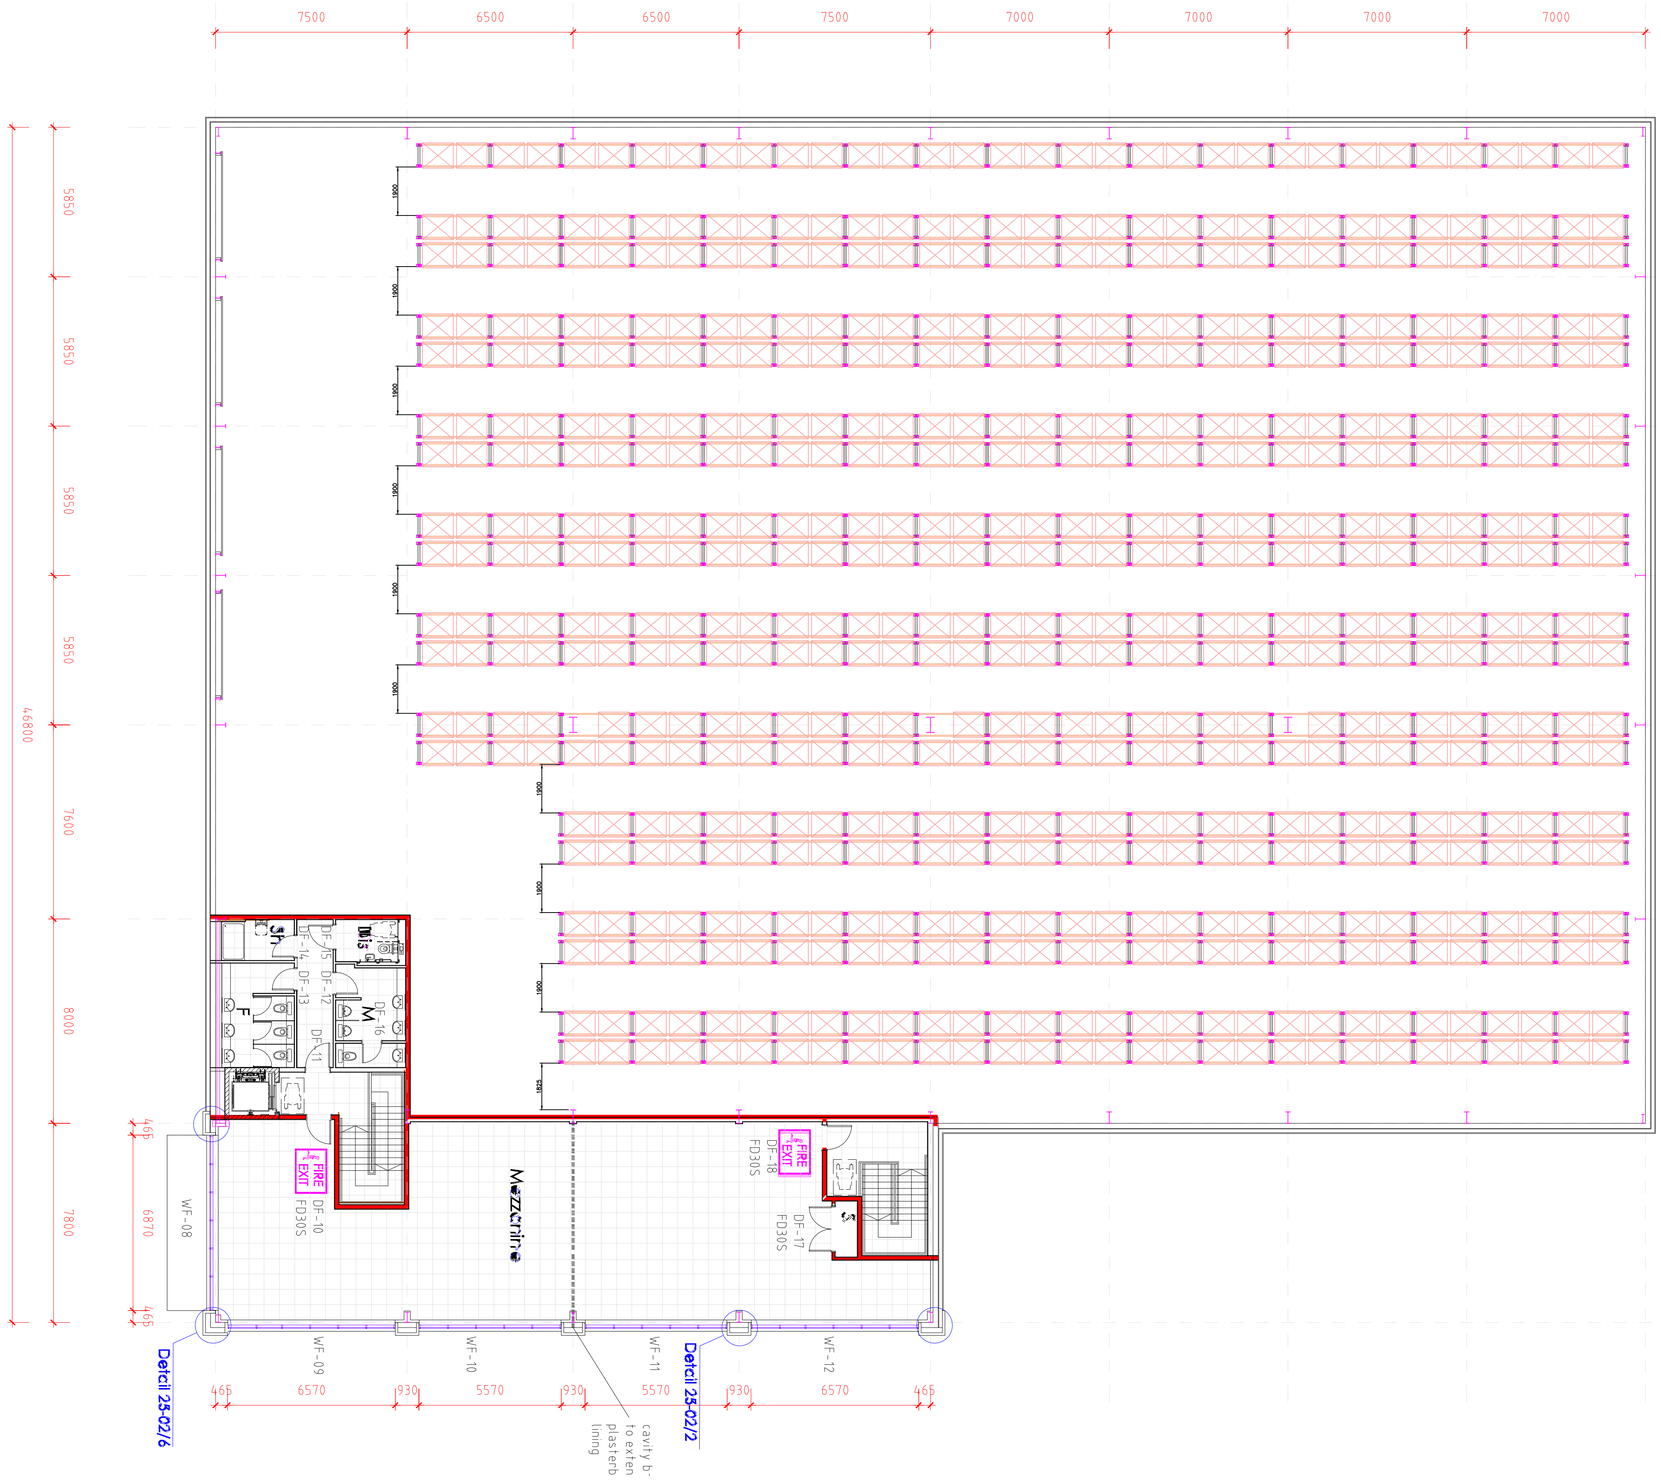

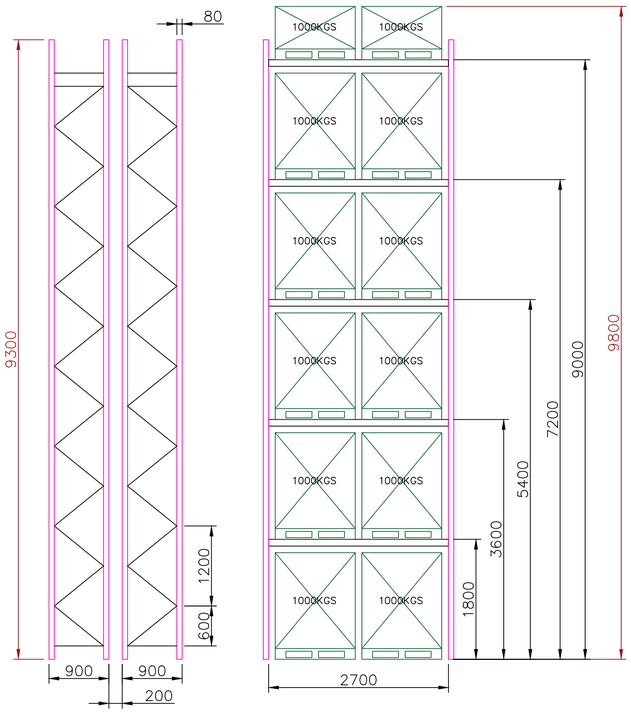

OVERALL PALLET LOCATIONS: 3,714

Client	LOGIX			
Project	POYLE, HEATHROW			
Title	2700MM VNA TRUCK LAYOUT			
Drawing Number CP_10140	**REV.No.** A	**Scale** 1:120	**Size** A1	**Sheet** 2 of 2
Drawn By CP	**Date** 11/12/2025	**Checked By** EF	**Date** 11/12/2025	

OAKWAY
Pointer Group Ltd T/A Oakway Storage
Adwalton House, Leeds 27 Industrial Estate, Bruntcliffe Avenue,Morley,
Leeds LS27 0LL, T: 01604 792255
www.oakwaystorage.co.uk

Constructionline Gold Member

©2025 POINTER GROUP LTD T/A OAKWAY STORAGE. ALL RIGHTS RESERVED.
THIS DOCUMENT IS CONFIDENTIAL AND IS SUPPLIED ON THE EXPRESS CONDITION THAT IT SHALL NOT BE USED (WHICH INCLUDES COPYING, LICENCING AND DISCLOSING) BY ANY OTHER PERSON/COMPANY WITHOUT THE PRIOR WRITTEN CONSENT OF POINTER GROUP LTD T/A OAKWAY STORAGE.

DO NOT SCALE FROM THIS DRAWING – ALL DIMENSIONS IN MM UNLESS STATED. – IF IN DOUBT, ASK.