


Rev K	Desk quantity revised. Future Growth added. Break out area added	Sep 20
L	Meeting Room removed. Staff Room enlarged. Scheme revised to suit	Oct 20
M	Staff Room door position revised. Lockers and M/F/SIB machines repositioned. Break out area 2 revised	Oct 20

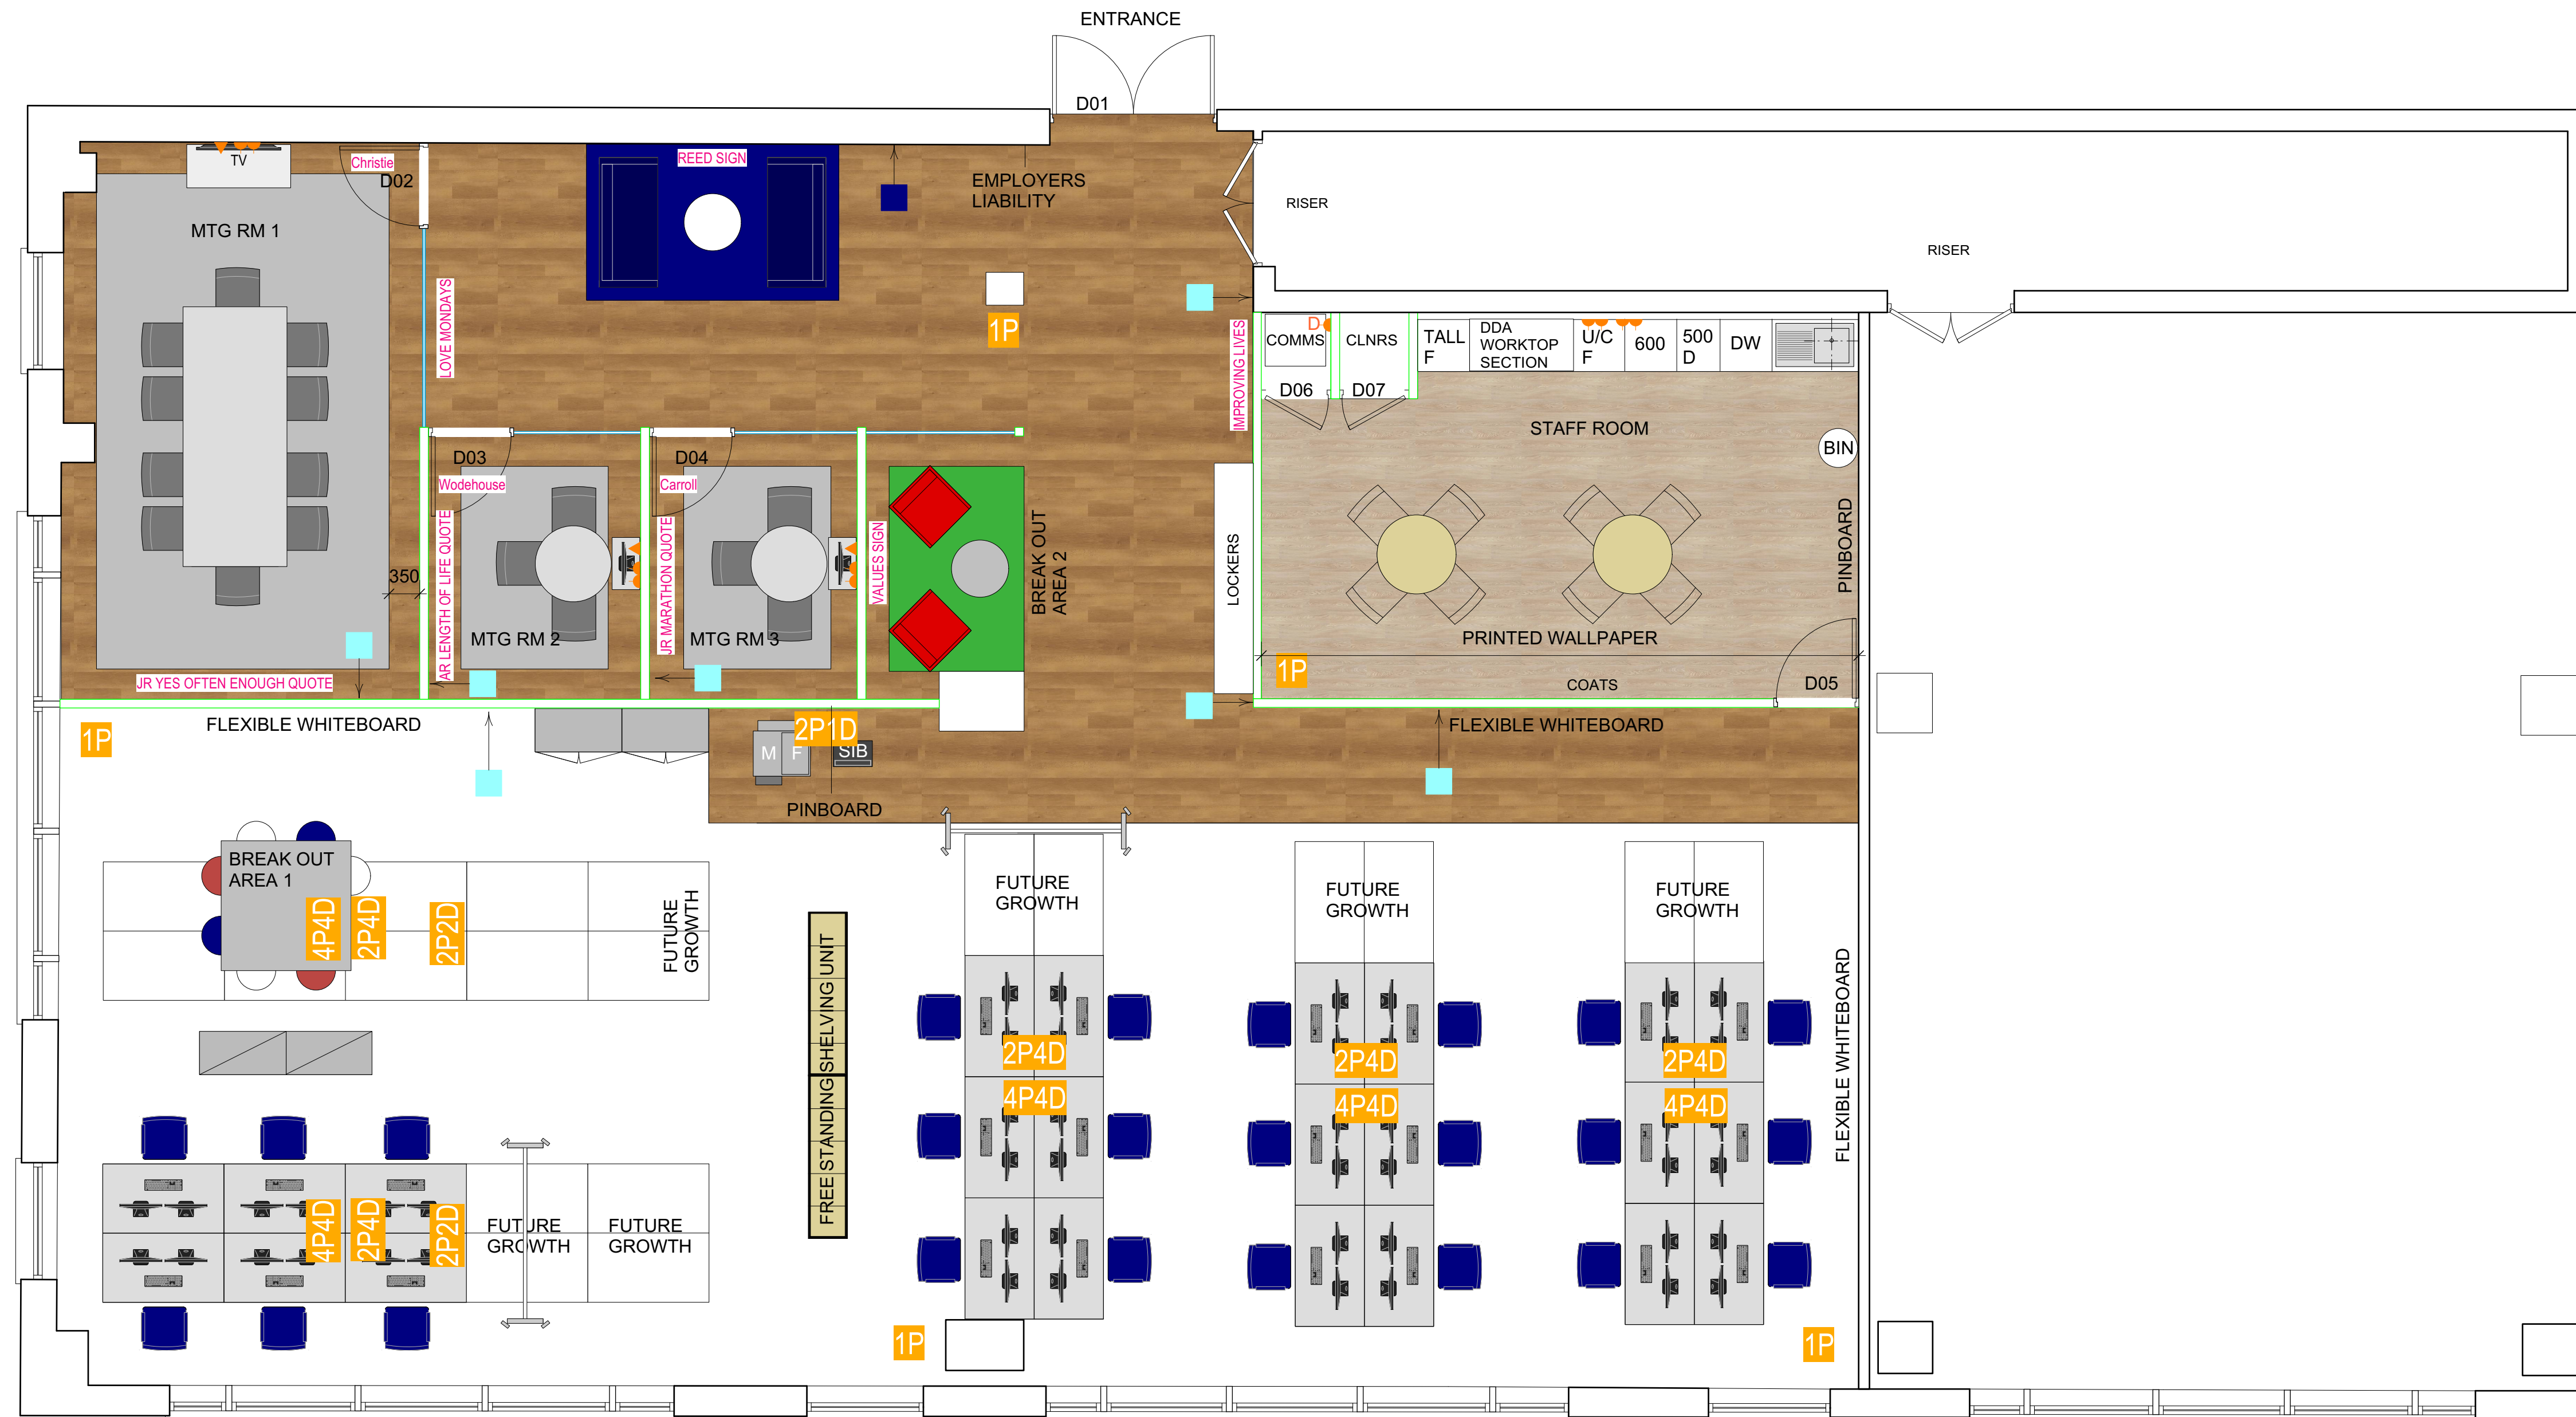

PROPOSED PLAN

DAVIES VICKERY ASSOCIATES

Client	REED	Dwg No.	5603.01
Project	BUILDING 2 GUILDFORD BUSINESS PARK GUILDFORD	Revision	M
Description	PROPOSED PLAN	Date	SEP 2020
Drawn	JV	Sq Area	
		Scale	1:50 @ A1

Figured dimensions to be taken in preference to those scaled

All dimensions to be verified on site

This drawing is the property of Joseph Vickery trading as Davies Vickery Associates. Copyright is reserved. The drawing is issued on the condition that it is not copied, reproduced, retained or disclosed to any unauthorised person, either wholly or in part without consent in writing.