


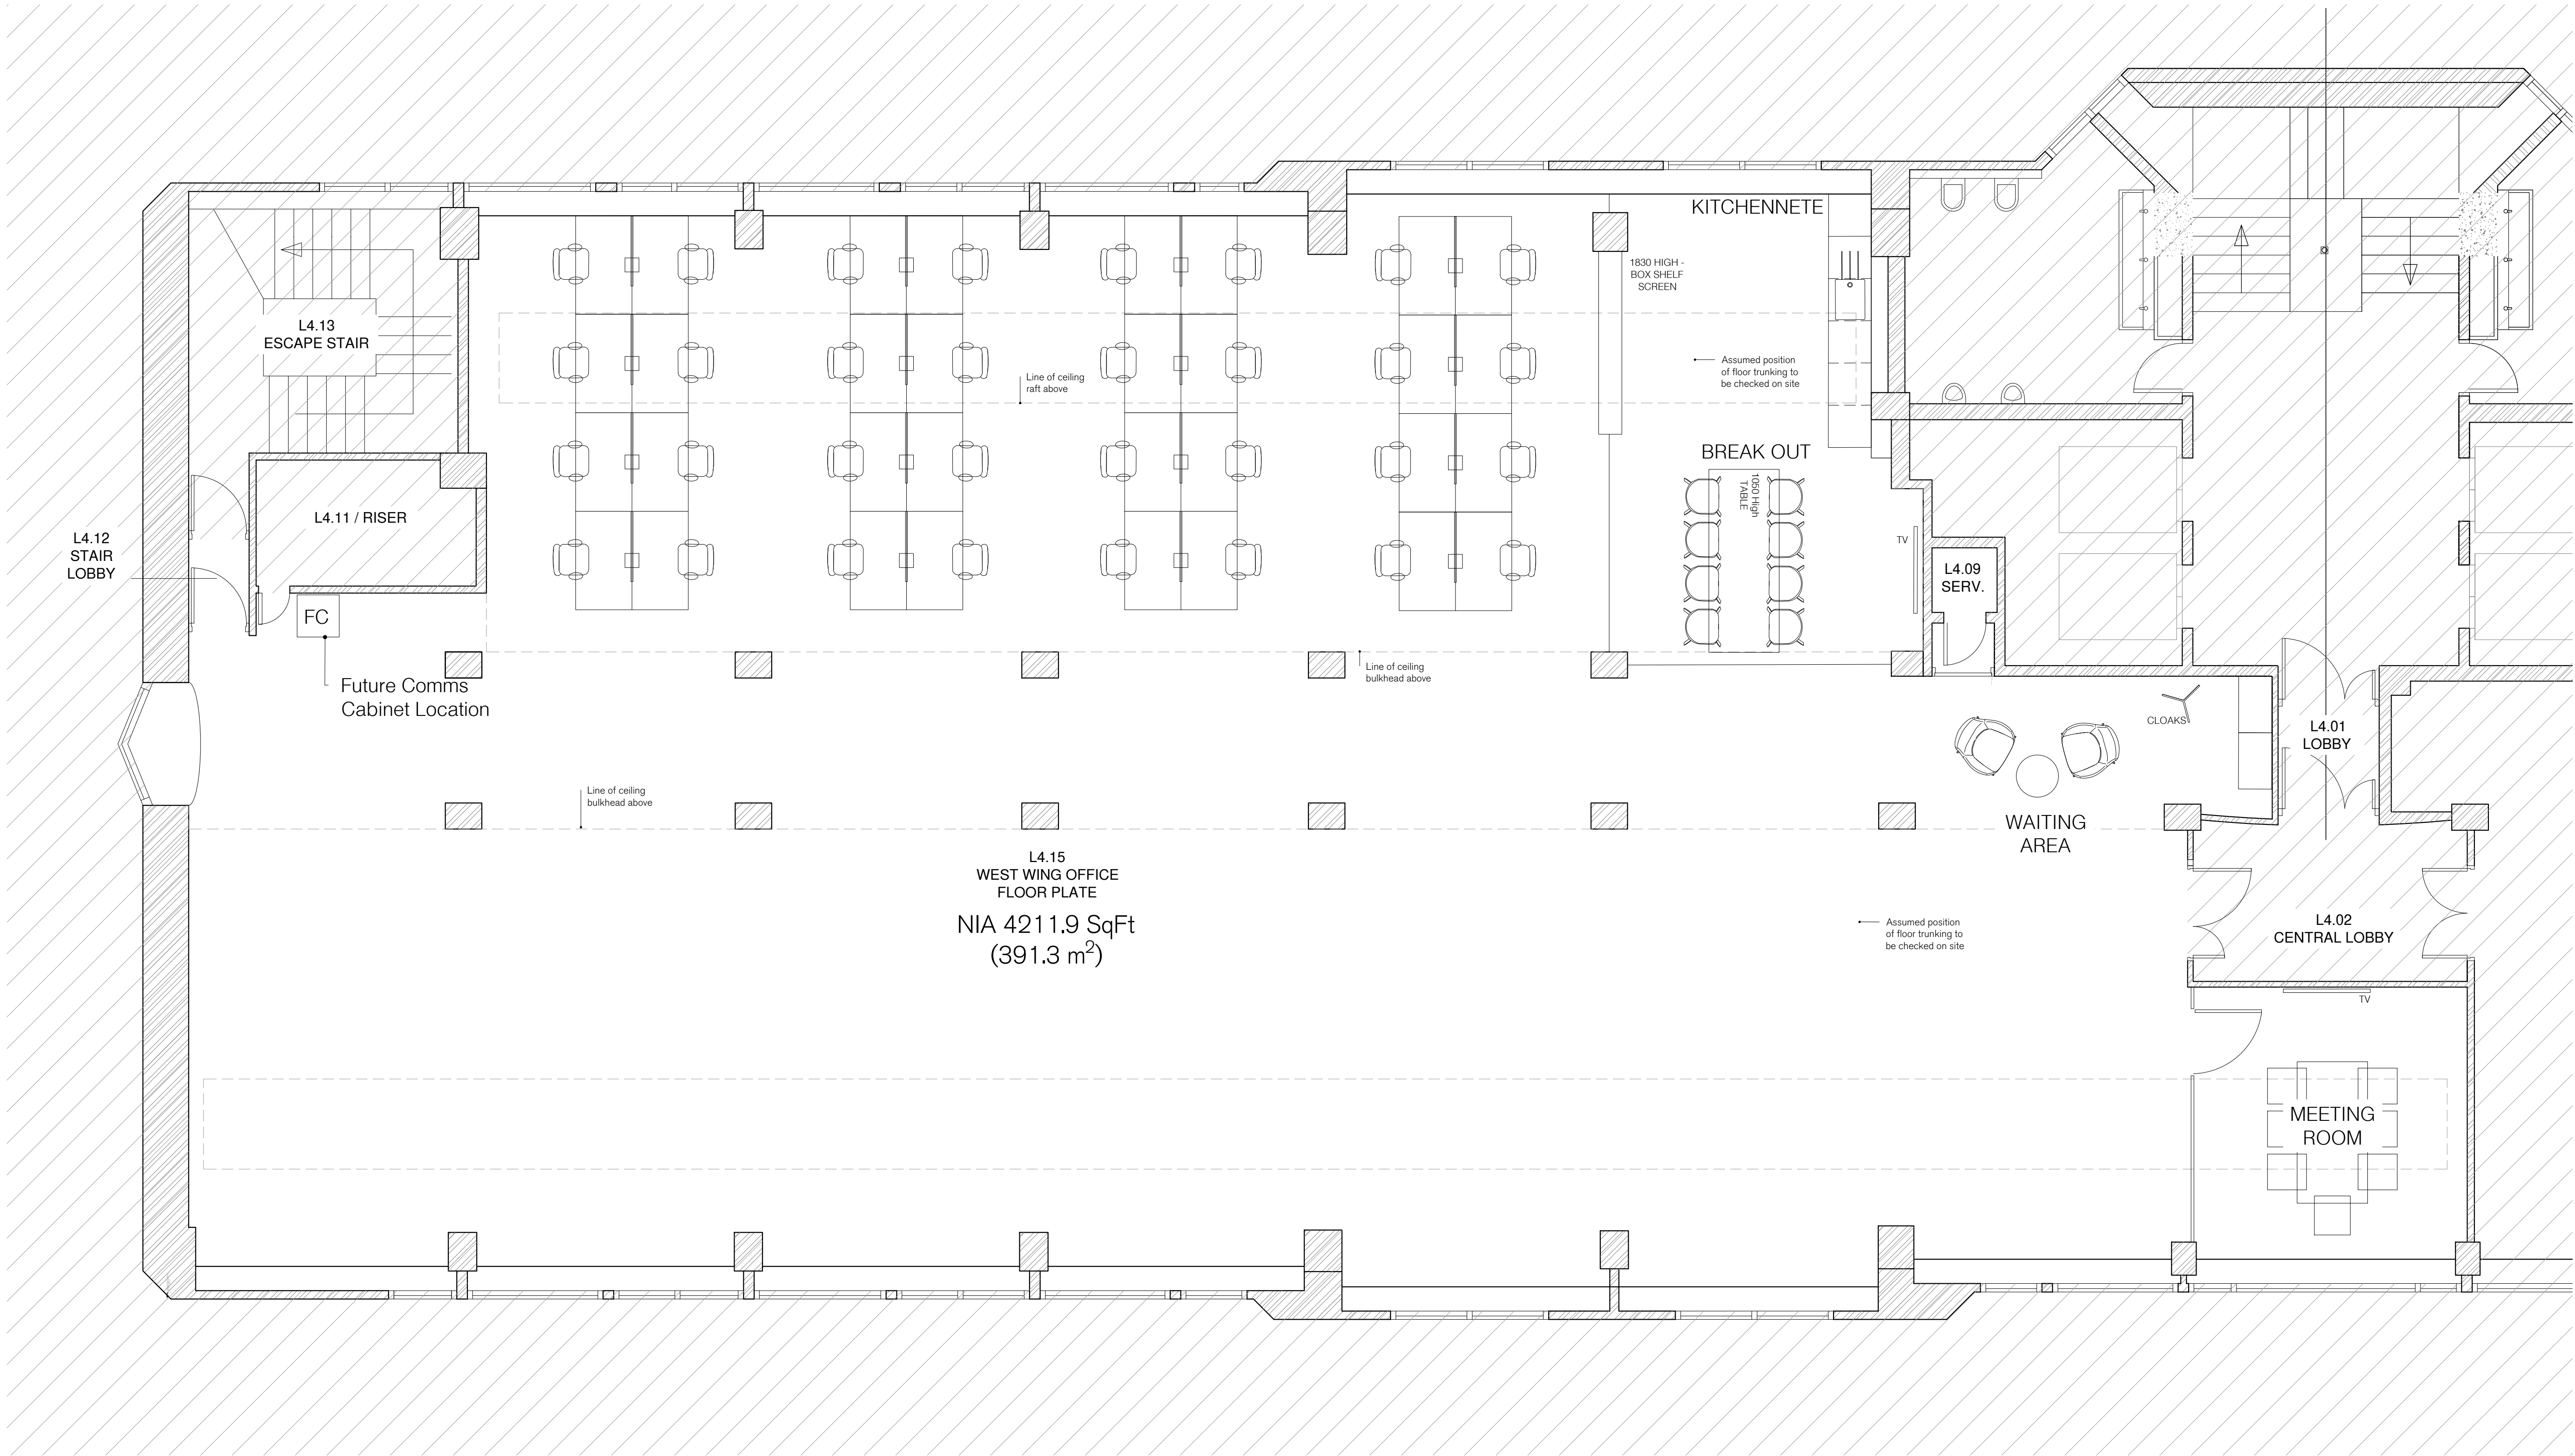

1:100
0 1 2 3 4 5 10m

SPRATLEY & PARTNERS
7 CENTENARY BUSINESS PARK, STATION ROAD, HENLEY-ON-THAMES, OXFORDSHIRE RG9 1DS. 01491 411277
ISSUED ONLY FOR THE PURPOSE INDICATED. THIS DRAWING TO BE READ IN CONJUNCTION WITH ALL CONSULTANTS
INFORMATION. ALL DIMENSIONS TO BE CHECKED ON SITE. DO NOT SCALE. THIS DRAWING IS COPYRIGHT.

REV.	ISSUED	DESCRIPTION	DRAWN	CHECKED
A	28.07.21	LAYOUT REVISED IN LINE WITH CLIENT COMMENTS, EXTNG LOBBY DOOR TO STAIR OMITTED, MEETING ROOM RELOCATED, KITCHEN / BREAK OUT SPACE REVISED, LOBBY TO WEST ESCAPE STAIR REVISED	GMT	GMT
C1	02.08.21	FUTURE COMM'S CABINET LOCATION INDICATED - ISSUED FOR CONSTRUCTION	GMT	GMT
C2	06.09.21	ASSUMED POSITION OF FLOOR TRUNKING ADDED	GMT	GMT

PROJECT MILLE BUILDING 4TH FLOOR WEST WING	DESCRIPTION CAT A+ PLAN OPTION A	DATE JUN 2021	SCALE AT A1 1 : 100	JOB NO 17.700-L4
CLIENT MCKAYS SECURITIES	STATUS CONSTRUCTION	DRAWN CW	CHECKED GMT	DRAWING NO GA.1343
				REV C2

S
& P