



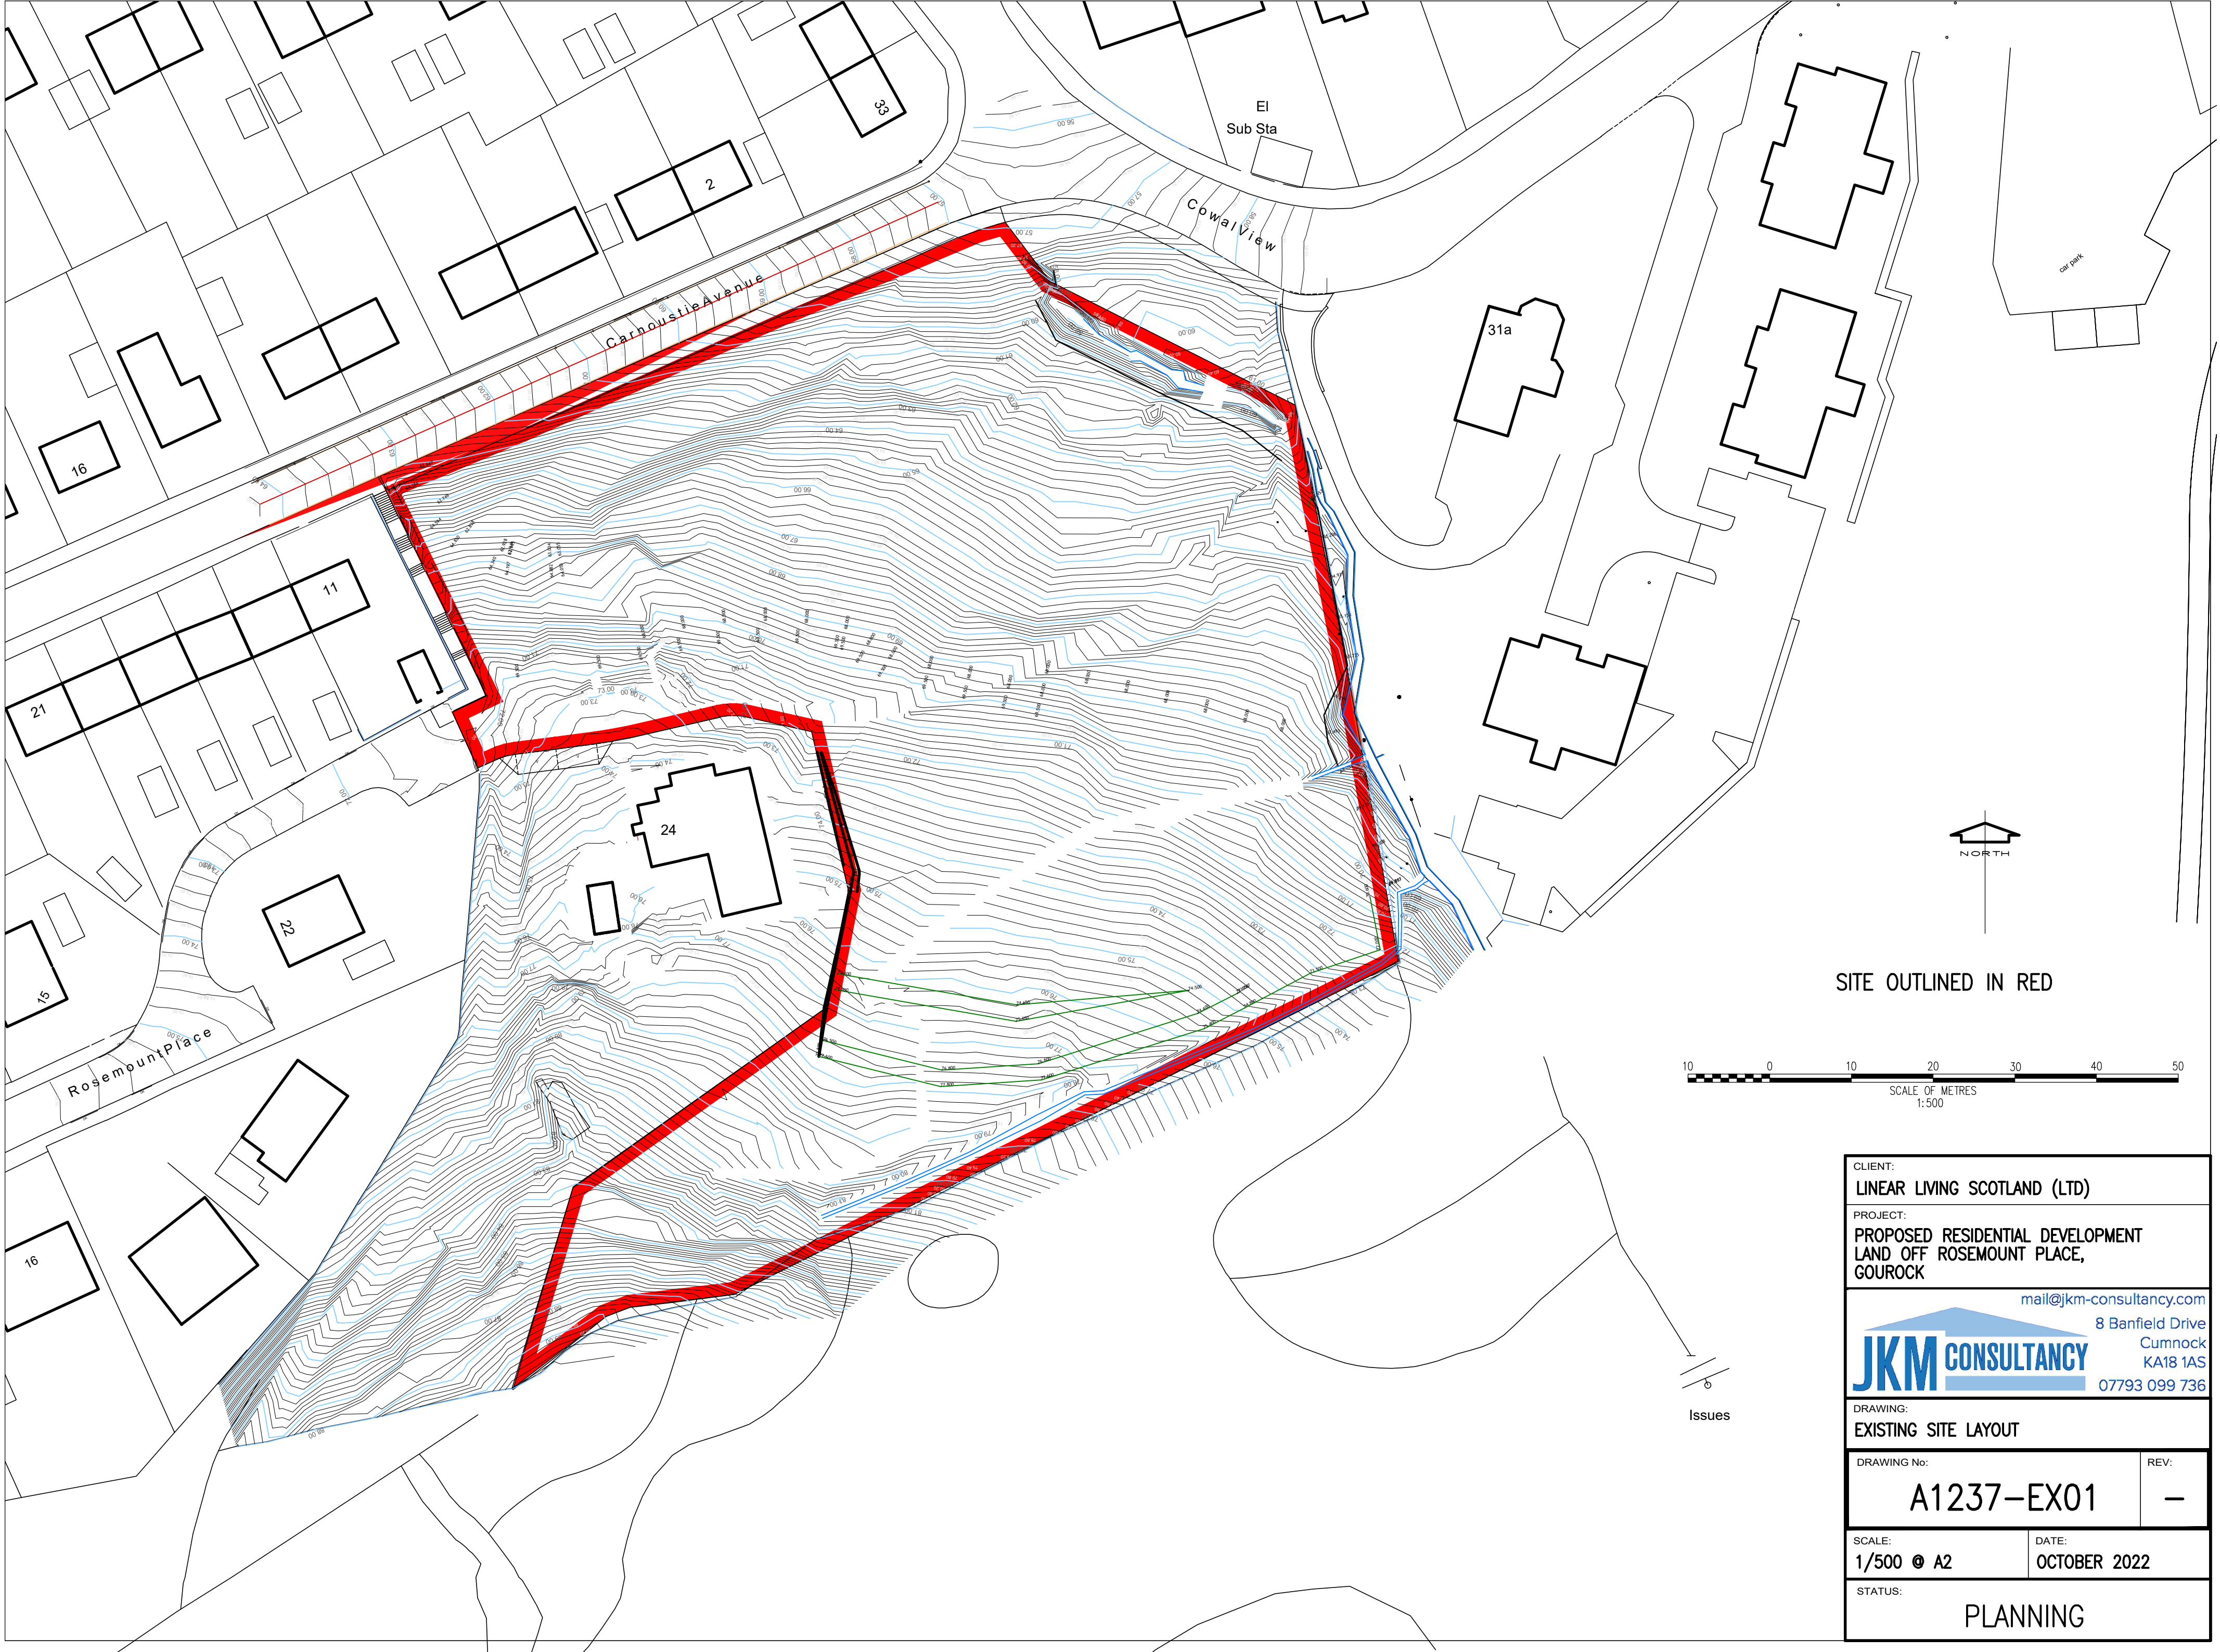

SITE OUTLINED IN RED

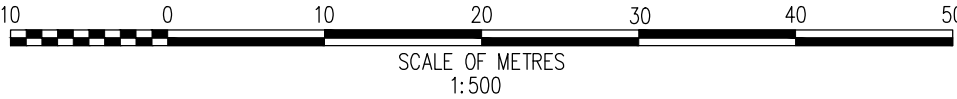

CLIENT: LINEAR LIVING SCOTLAND (LTD)	
PROJECT: PROPOSED RESIDENTIAL DEVELOPMENT LAND OFF ROSEMOUNT PLACE, GOUROCK	
 mail@jkm-consultancy.com 8 Banfield Drive Cumnock KA18 1AS 07793 099 736	
DRAWING: EXISTING SITE LAYOUT	
DRAWING No: A1237-EX01	REV: -
SCALE: 1/500 @ A2	DATE: OCTOBER 2022
STATUS: PLANNING	