


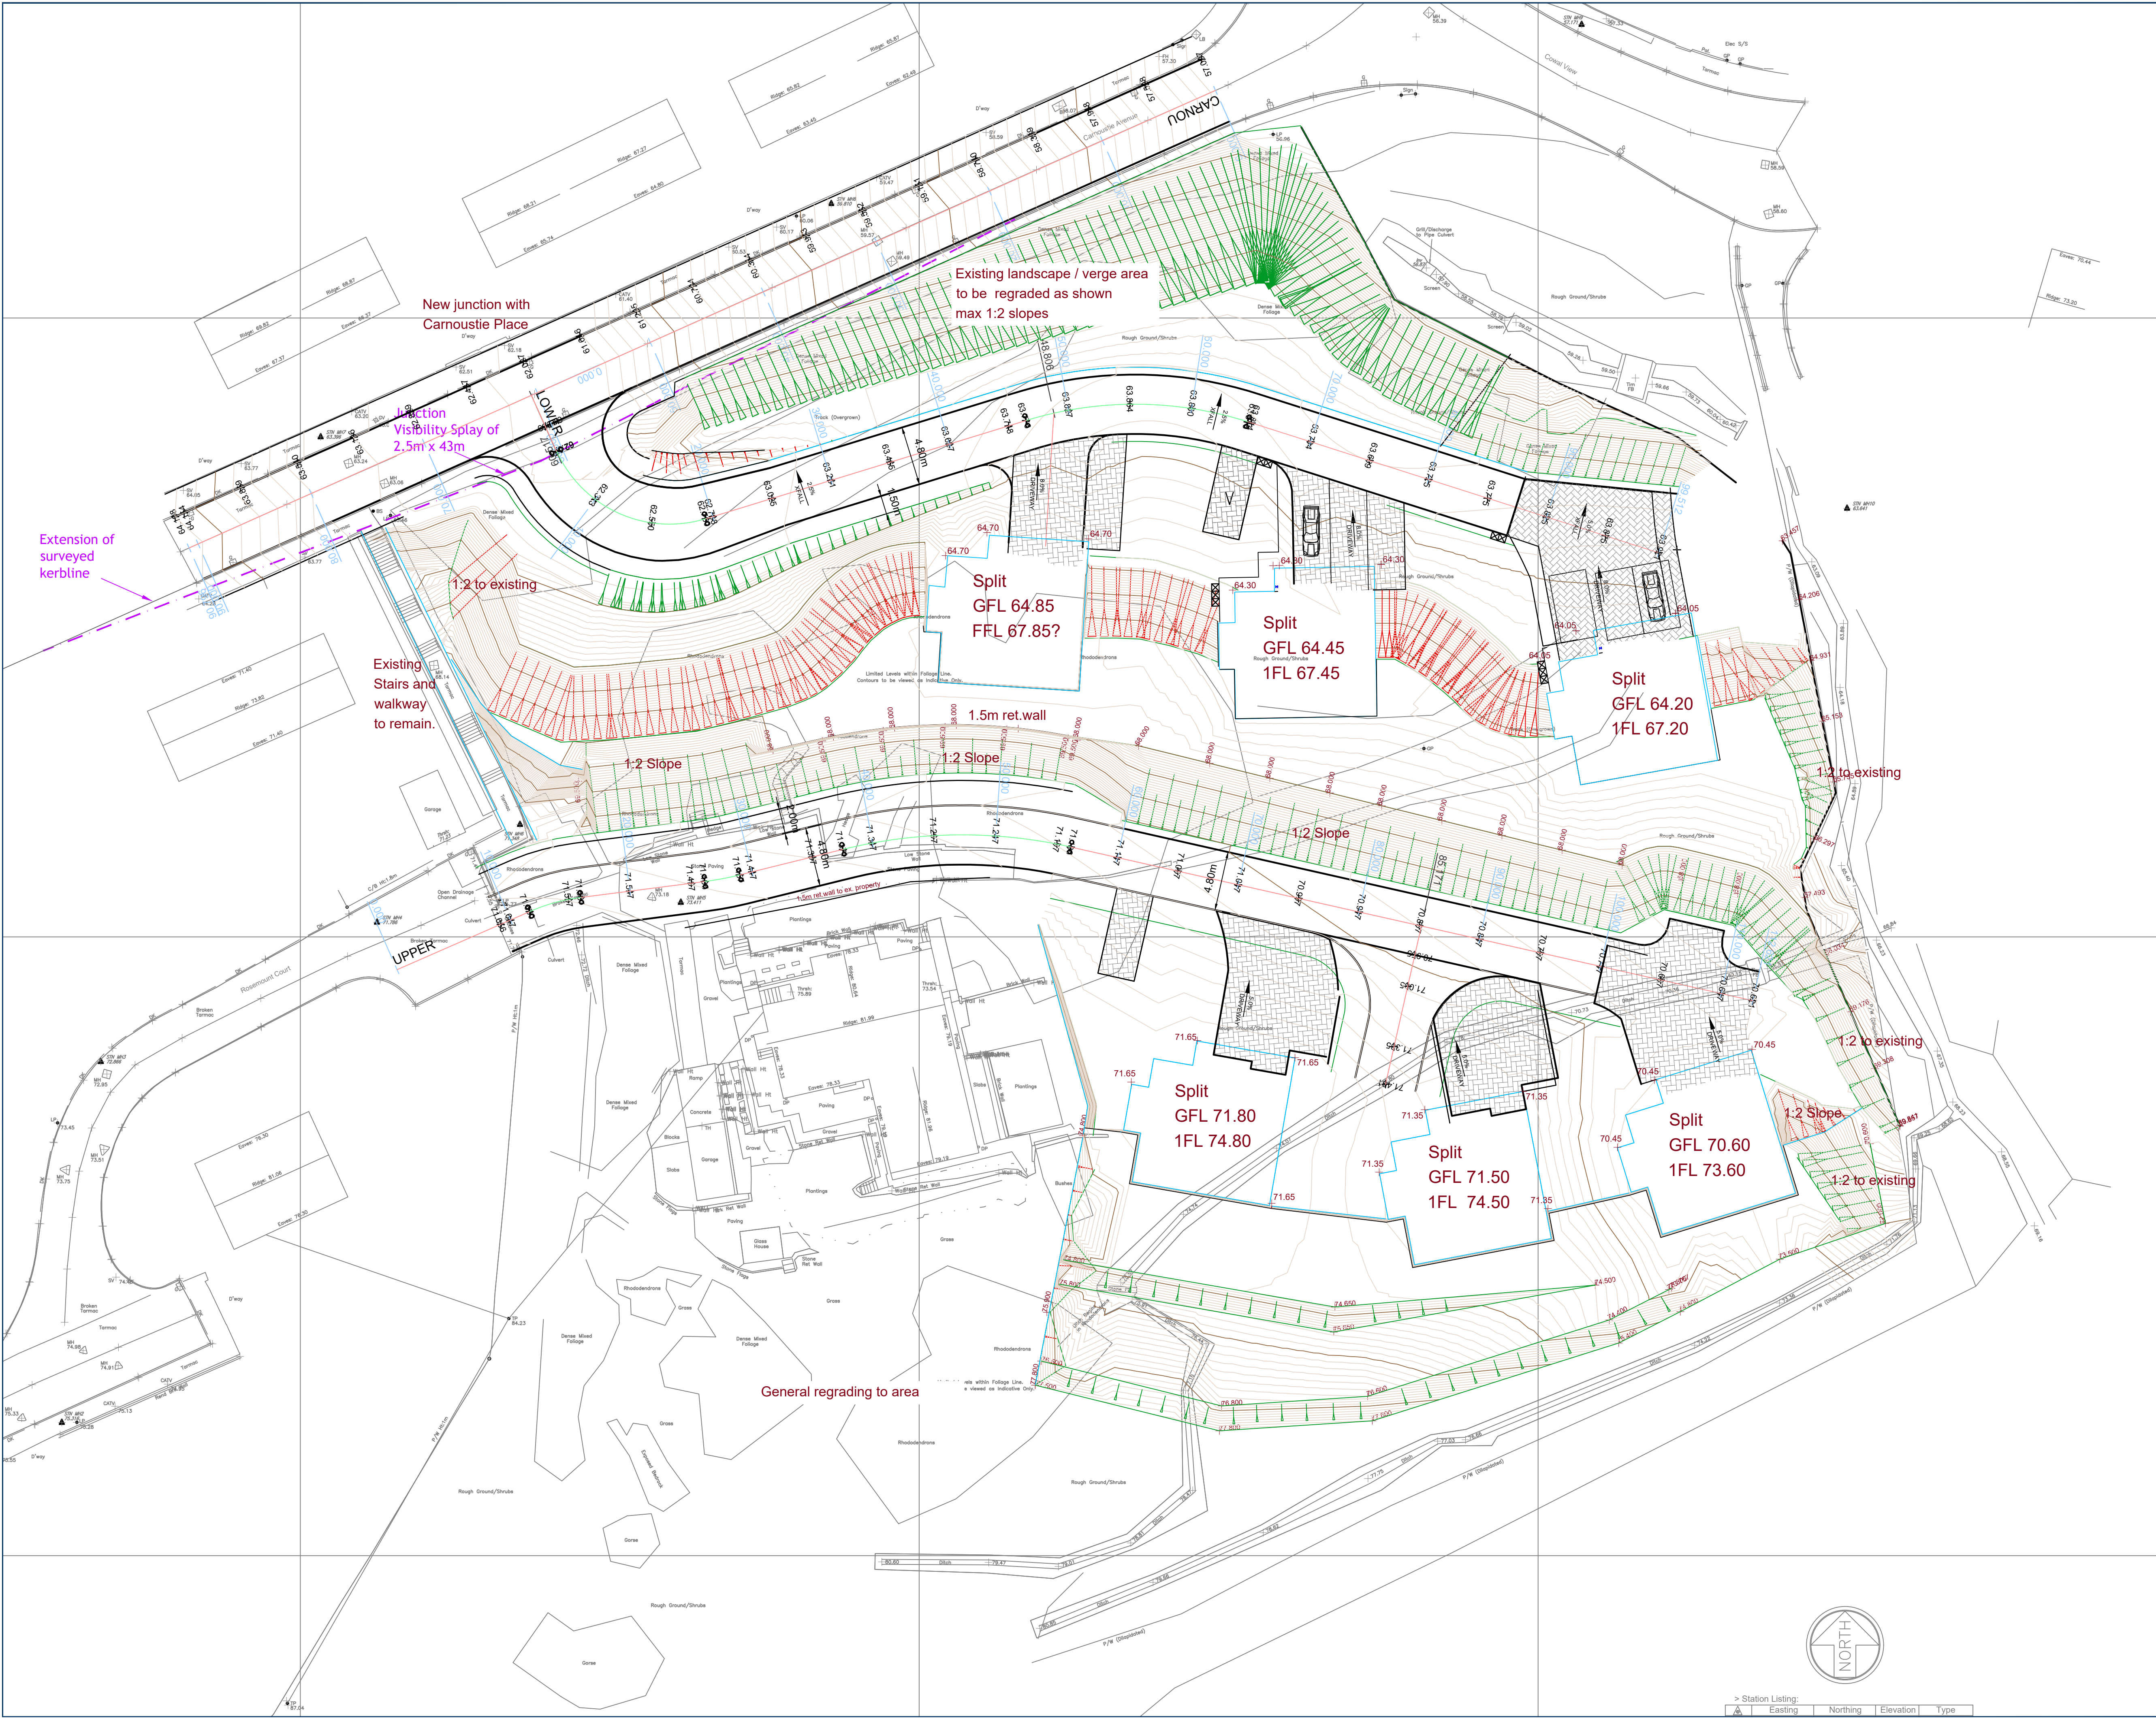

Copyright of this document is reserved by
Dougall Baillie Associates Ltd.
DO NOT scale from this drawing

Notes:

C	MINOR ALTERATION TO LOCATIONS OF PLOTS 4 AND 5	SM	13.02.23
B	VISIBILITY SPLAYS ADDED AT ENTRANCE JUNCTION WITH CARNOUSTIE PLACE	SM	22.12.22
A	NORTHERN EMBANKMENT AREA UPDATED	SM	15.12.22
Rev.	Revision details:	By:	Checked:
		Date:	Date:

Client:
LINEAR DESIGN
AND CONSTRUCT

Project:
ROSEMOUNT PLACE
GOUROCK

Drawing Title:
SITE LAYOUT

Drawn:	Checked:
Date:	Date:
Scale:	Dwg. No:
1:250	@A1 22111-100-100
Dwg Status:	Print:
PLANNING	COLOUR

Dougall Baillie Associates
3 Glenfield Road, Kelvin
East Kilbride G75 0RA
t: 01355 266480
f: 01355 221991
e: enquiries@dougallbaillie.com
w: www.dougallbaillie.com
A NORTH EMBANKMENT AREA UPDATED 15.12.22

DBA
civil, structural, transport management