


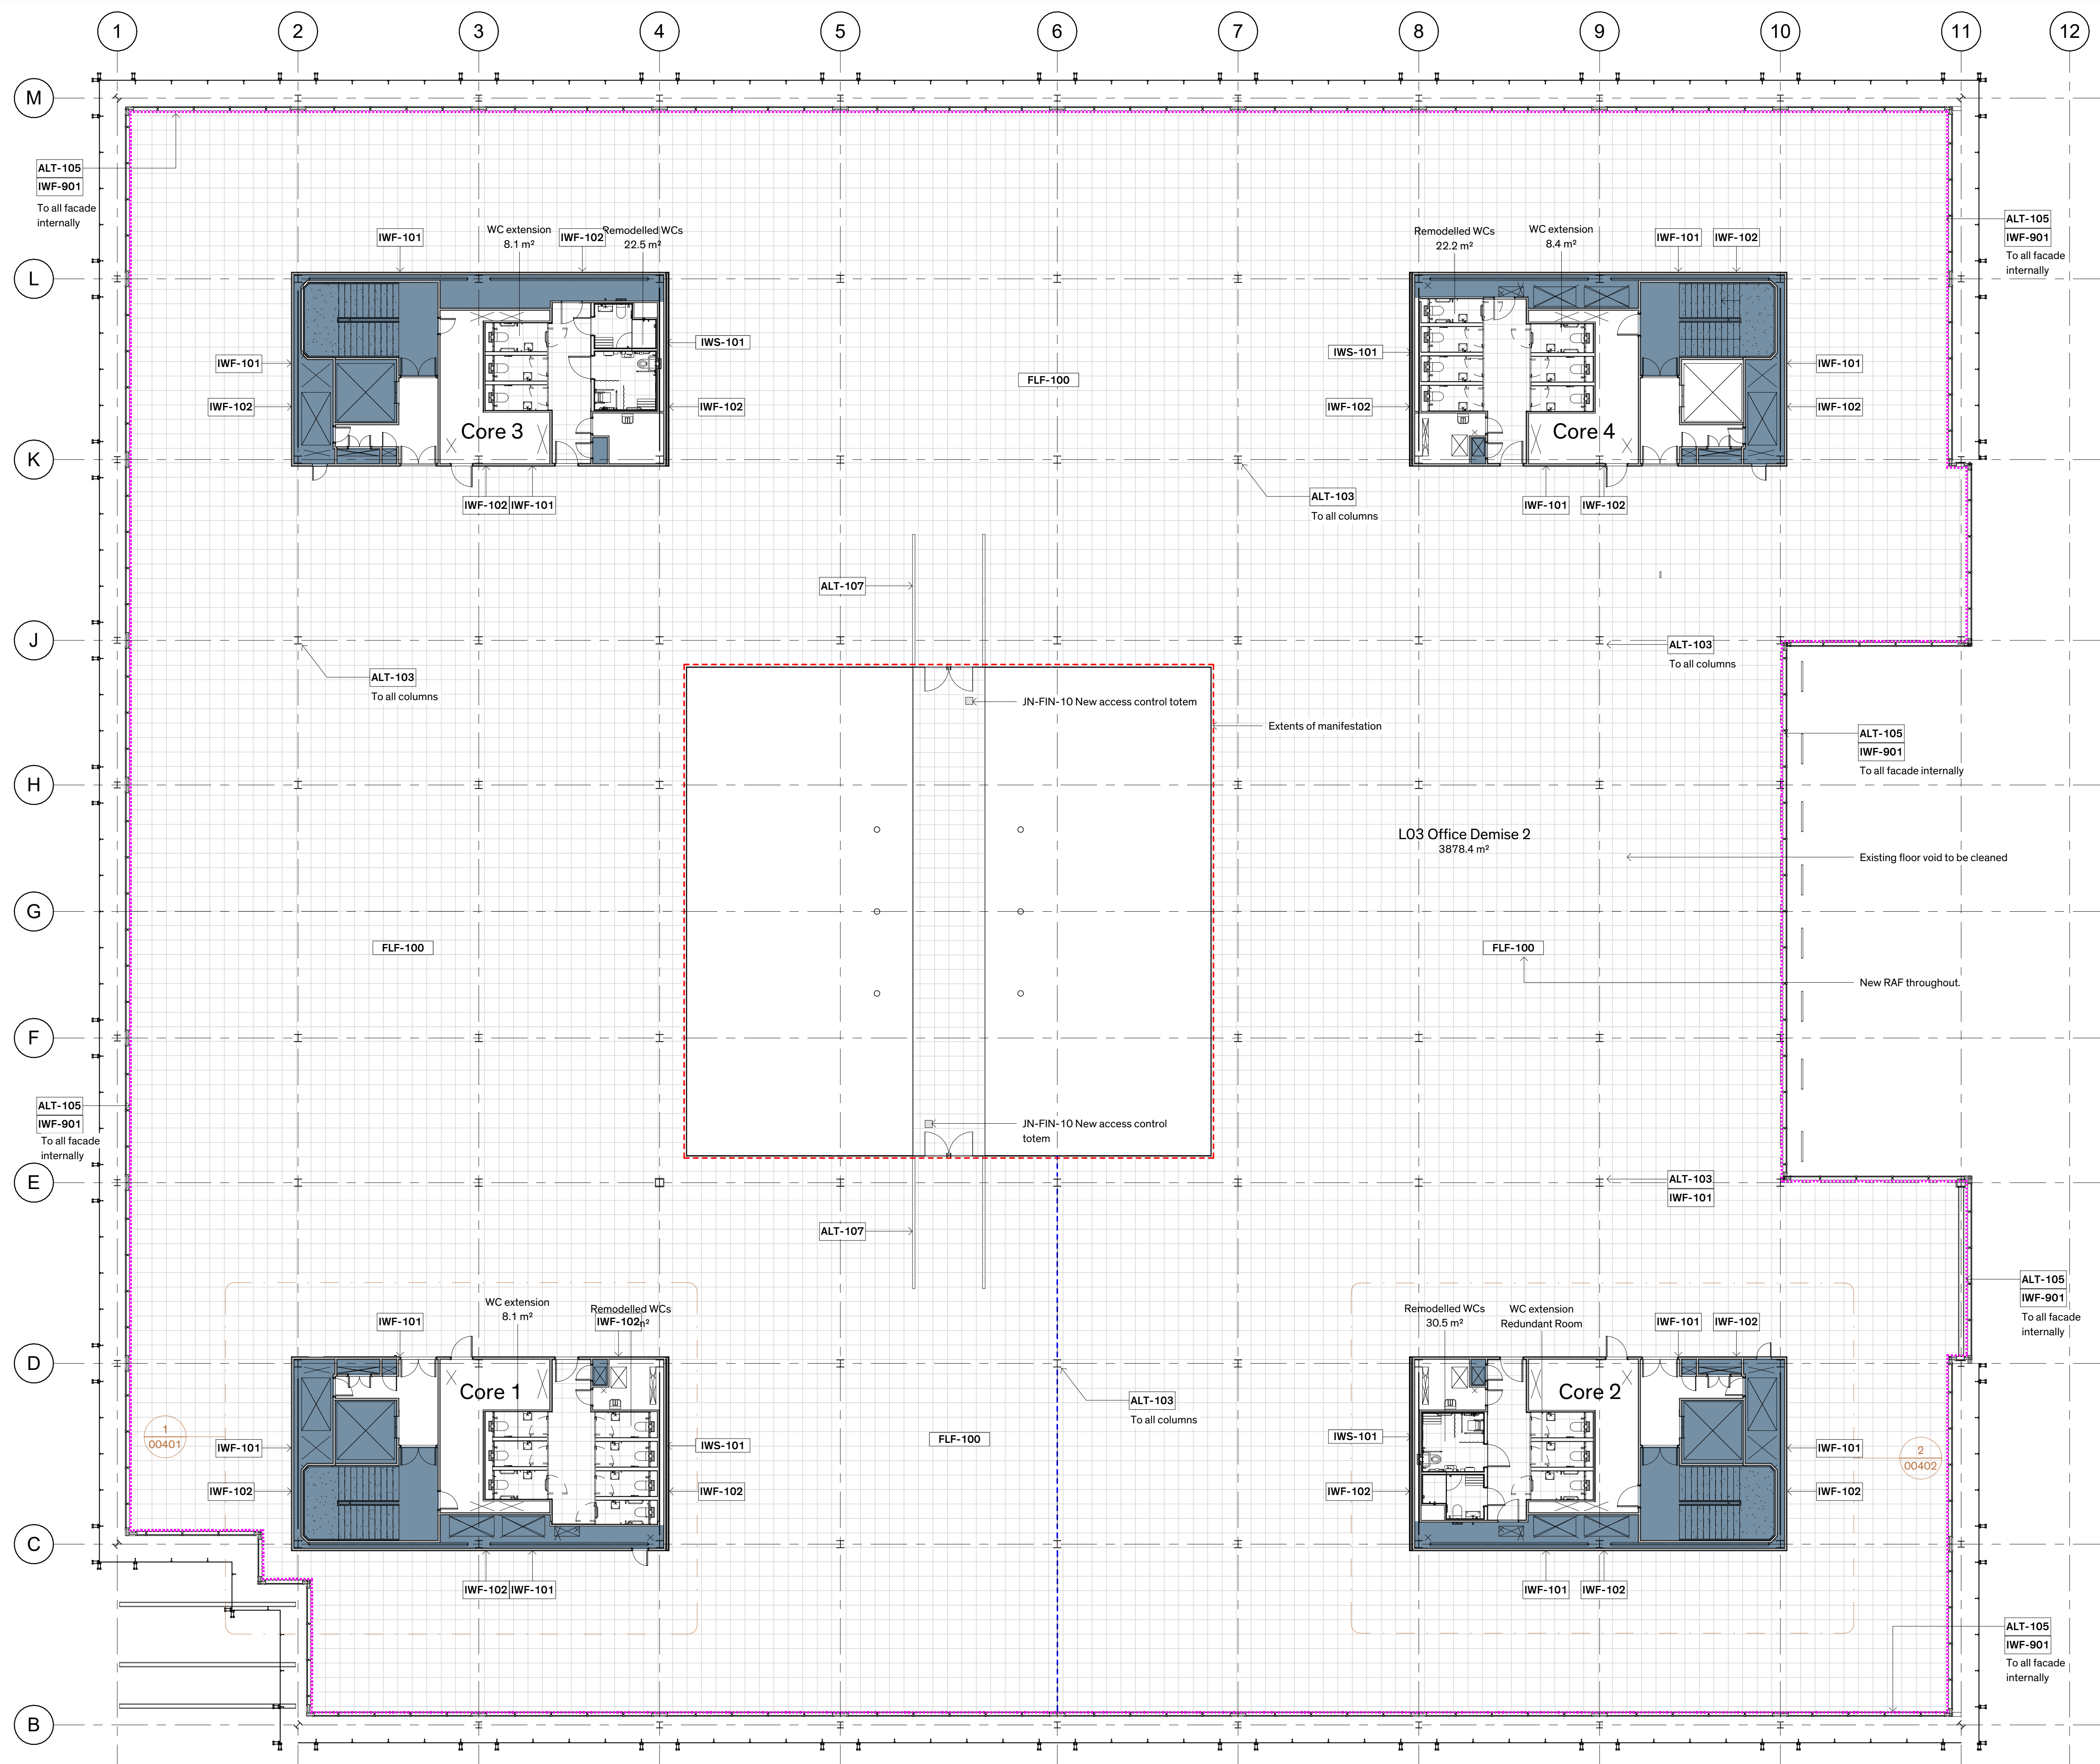

| Rev | Date     | Reason For Issue                | Drawn | Chk |
|-----|----------|---------------------------------|-------|-----|
| P01 | 05/12/24 | Preliminary GA plans            |       |     |
| P02 | 28/02/25 | RIBA Stage 3 Intermediate issue | RS    | GT  |
| P03 | 09/04/25 | RIBA Stage 3 Issue              | RS    | GT  |
| P04 | 15/08/25 | RIBA Stage 3 Issue              | M+L   | GT  |
| P05 | 05/09/25 | RIBA Stage 3 Issue              | M+L   | GT  |
| P06 | 19/09/25 | RIBA Stage 3 Issue              | M+L   | GT  |

Key:

NOT PART OF SCOPE

ALT-103 Intumescent coating to existing columns

ALT-105 Make good/ clean curtain wall

IWF-901 RAL 9016 to all window frames & panelling

FLF-100 New raised access floor

Notes to GA plans:

M+L does not have survey information of the existing office demise, M+L has estimated the position and width of the walls separating the core from the office demise.


As such M+L cannot warrant that the external core walls are accurately positioned.

Any stated areas should be treated as indicative until verified by survey

General notes:

- Do not scale from this drawing. Refer to stated dimensions.
- All dimensions to be verified on site by the contractor, before proceeding, and such dimensions to be their responsibility.
- Report all drawing errors, omissions and discrepancies to Morrow + Lorraine Ltd.
- All stated areas on this drawing are approximate and to be treated as strictly indicative.
- Any Ordnance Survey mapping data in this drawing is used under license. Its use is strictly for the preparation of information for this project. Where used Ordnance Survey copyright acknowledgement must be displayed. At project completion all Ordnance Survey data supplied must be deleted and all paper copies destroyed.

Location

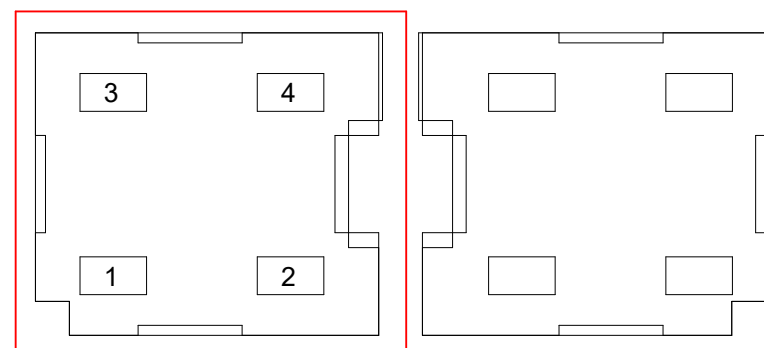

Client  
Tishman Speyer

MLA Project No.  
P2402

Job title  
123 BPR Refurb

Drawing title  
General Arrangement - Third Floor - Proposed

Drawing number  
123-MLA-ZZ-ZZ-DR-A-00113

Revision code  
P06

Drawing status  
Preliminary

Scale  
1 : 125@A1