



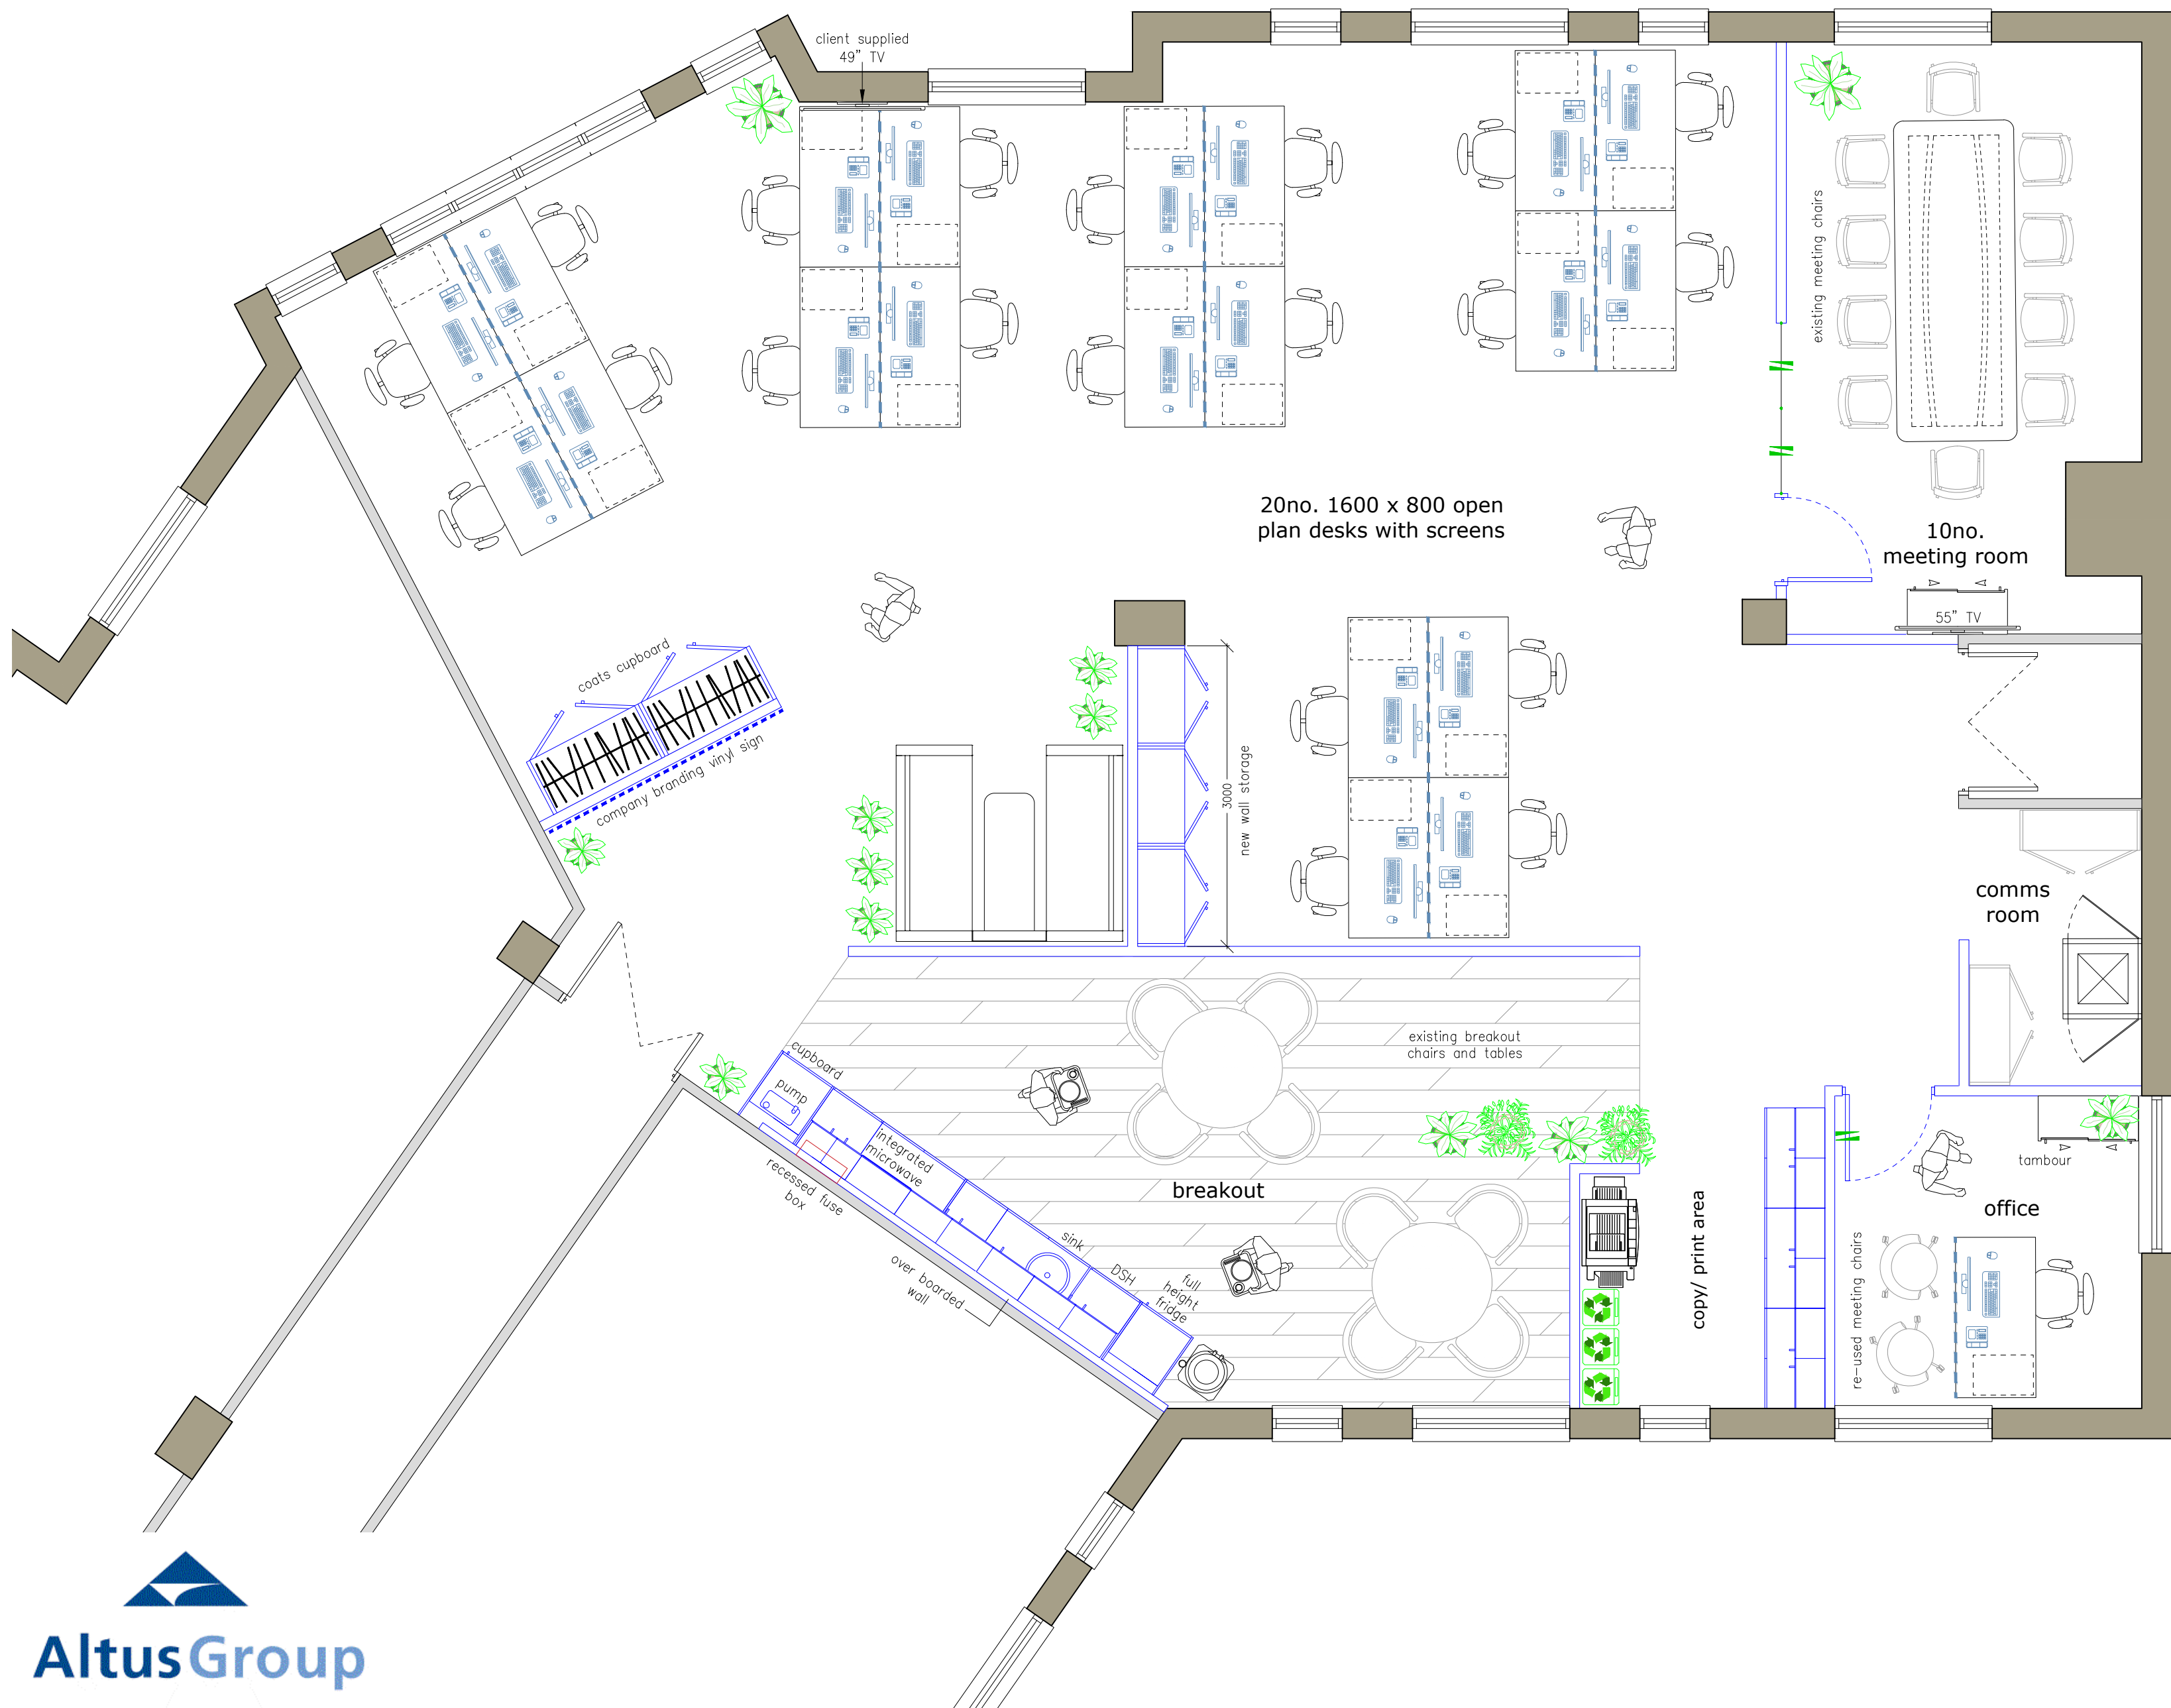

© COPYRIGHT
The copyright in this drawing is vested in 3-Space and no licence or assignment of any kind has been, or is, granted to any third party whether by provision of copies or originals of the drawings or otherwise unless otherwise agreed in writing.
DO NOT SCALE FROM THIS DRAWING
The contractor shall check and verify all dimensions on site and report any discrepancies in writing to 3-Space before proceeding with work.
FOR ELECTRONIC DATA ISSUE
Electronic data / drawings are issued as "read only" and should not be interrogated for measurement. All dimensions and levels should be read, only from those values stated in text, on the drawing.

Notes	
Total Demise Area	.
Floor to Ceiling Height	2590
Window Sill Height	880
Window Head Height	1650

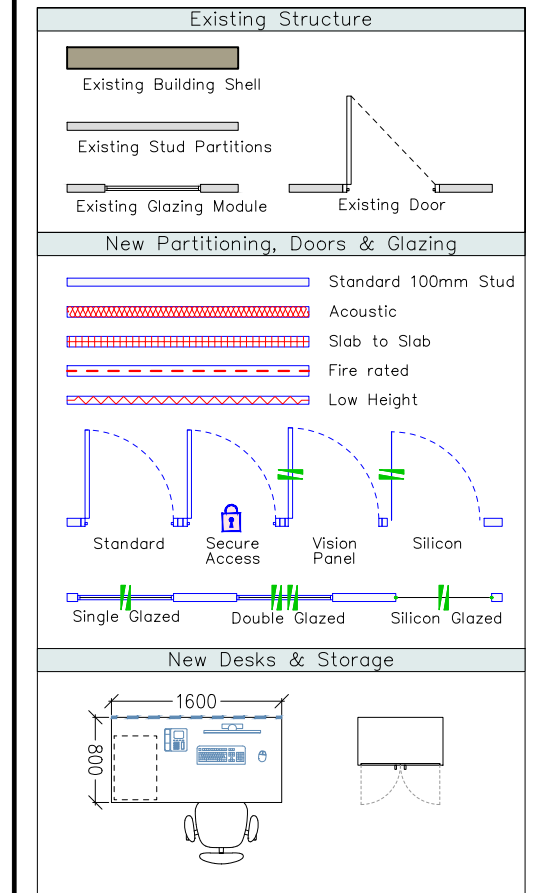

Rev.	Date	Amendment
D	05.12.19	Revision from client meeting
C	20.11.19	Revision from client meeting
B	08.11.19	Revision from client email
A	01.11.19	Revision from client email

Client
Stag House

Project
Stag House
Old London Road, Hertford
SG137YY


3-SPACE
ENGAGE ■ INSPIRE ■ CREATE
Interior Design - Construction - Project Management
3D Visuals - Surveying - Refurbishment - Furniture
May Court, Links Business Centre, Old Woking Road, Woking, Surrey, GU22 8BF
T: +44 (0)20 3773 7900 E: info@3-spaceuk.com W: www.3-spaceuk.com

Drawing
Second Floor
Proposed General Arrangement
Supplied

Scale @ A2 1:50	Date 21/11/19	Drawn ARK
--------------------	------------------	--------------

Drawing Num. T1391- 1 - 2 - GA	Revision Num. [D]
-----------------------------------	----------------------

Client Sign Off.	Date.
------------------	-------