
The information contained in this drawing is confidential and is not to be disclosed to others without the written authority of AlphaStor

For further information about this layout, or for alternative designs, please contact - Brendan Oldfield:
t: 07798 944076 e: brendan@alphastor.co.uk

NOTES :

Wide Aisle Pallet Racking Layout.
Minimum Aisle 3.2m

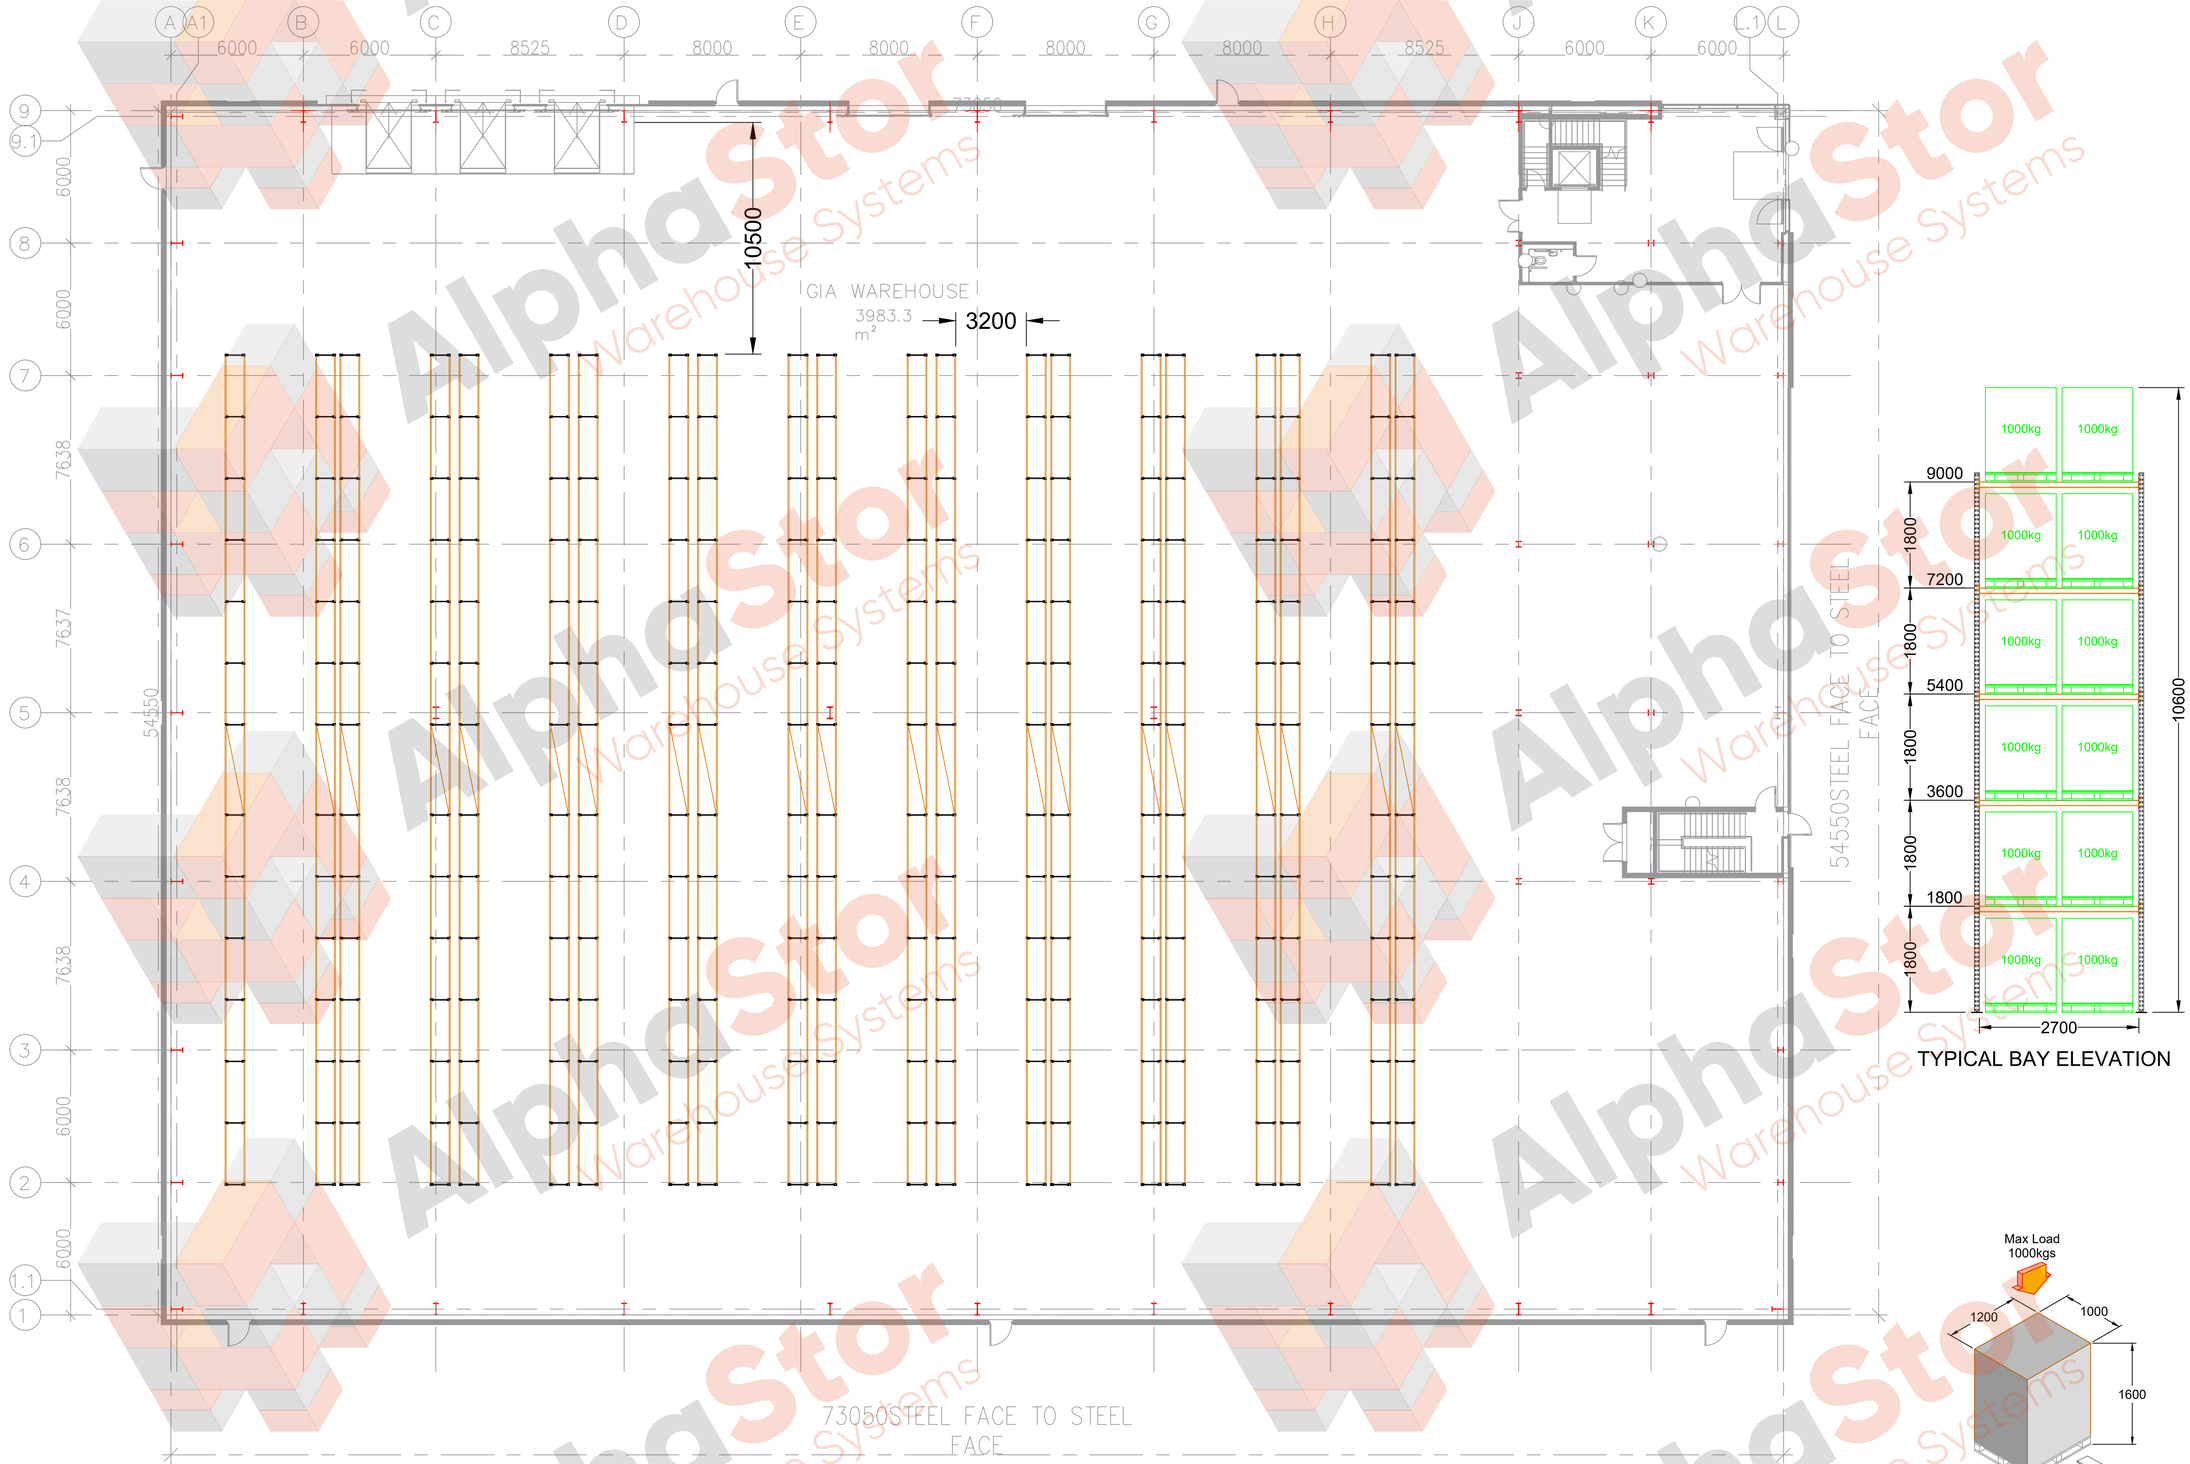

TYPICAL BAY ELEVATION

PALLET COUNT - 3,213

This drawing has been prepared from details supplied to us by the Customer, who should confirm that we have correctly interpreted that all requirements have been fully satisfied. The Customer must ensure that the intended mechanical handling equipment will correctly operate within this storage system. The Customer must also ensure that all other associated trades not contracted by AlphaStor, such as labels, lighting, sprinkler systems, etc. are fully compatible with this storage system. The Customer should confirm with the relevant Local Authority any Planning, Building Regulations and Fire Regulations requirements

approved by. | date.

ISS.		BY	DATE

AlphaStor Warehouse Systems
AlphaStor Ltd, Company Registration Number: 12818325
92 Northgate St, Chester CH1 2HT
Tel: 01244 328300 e-mail: hello@alphastor.co.uk

TITLE

Proposed Wide Aisle
Pallet Racking Layout
Imperial 47
JLL

	BY	DATE
DRAWN	JS	02/07/26
CHECKED		
SCALE	NTS	

DRAWING No.	ISSUE	ORIGINAL SIZE
2607-02SD-002	00	A1