


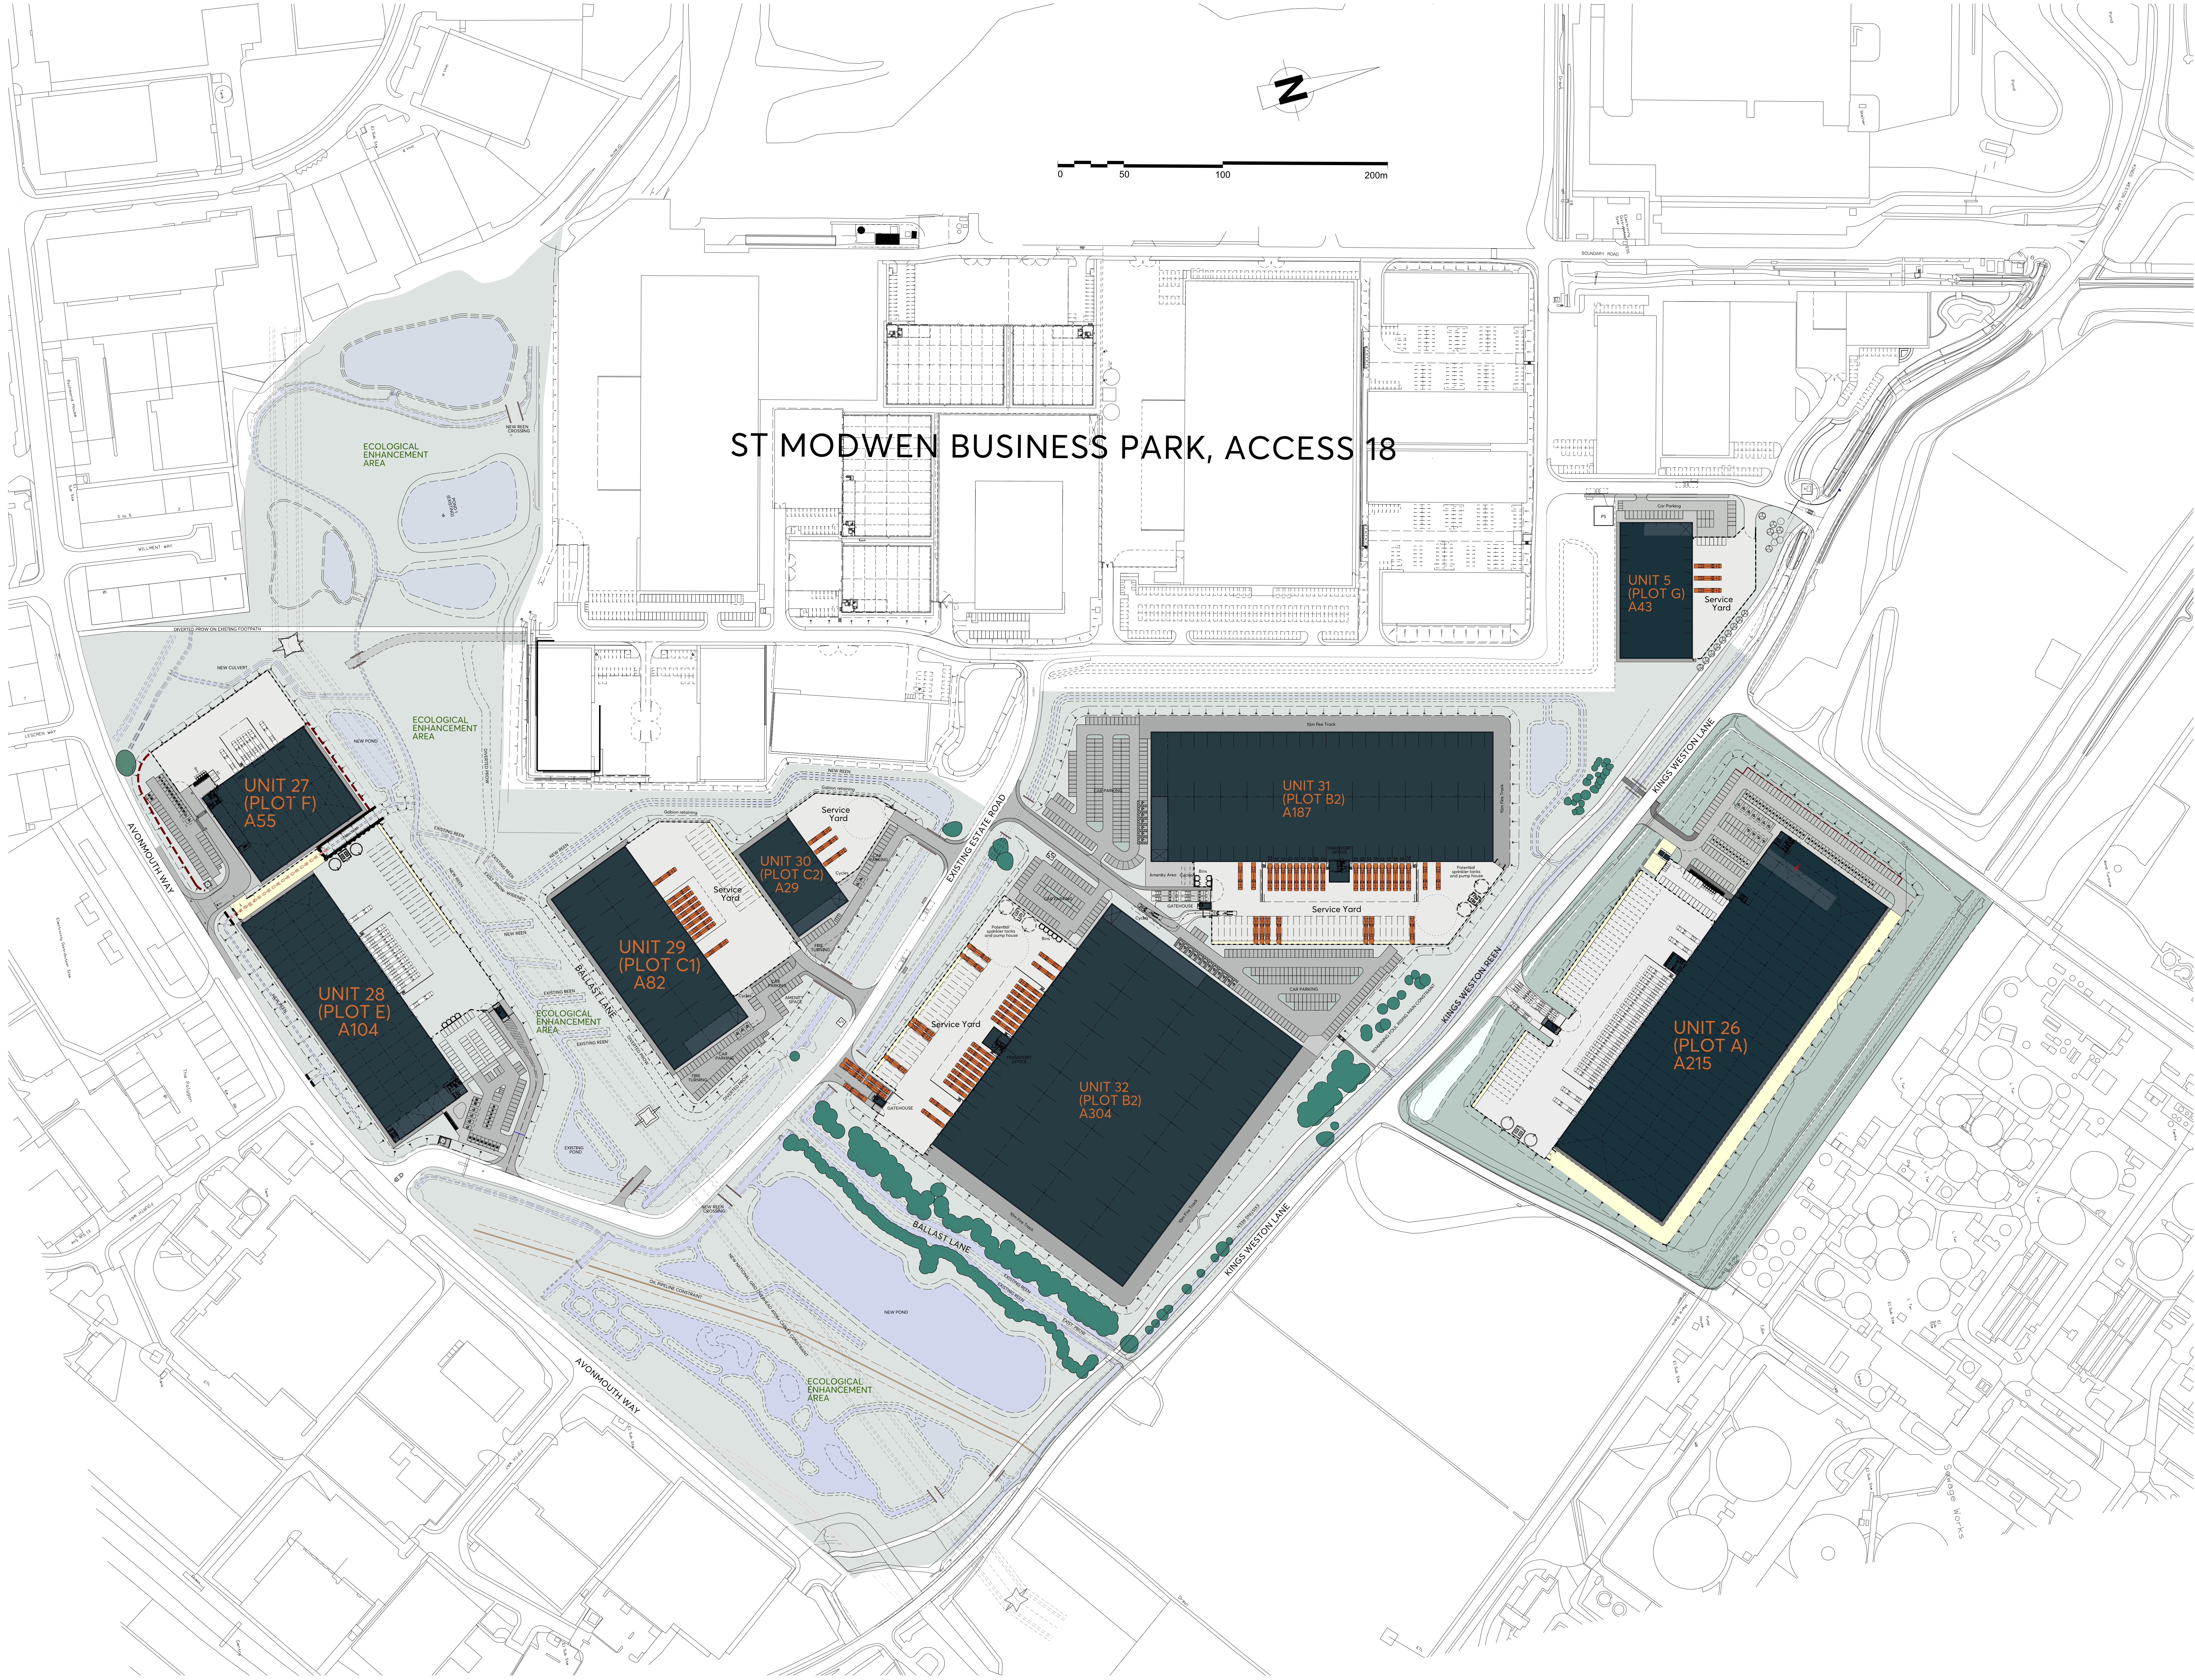

This drawing is the copyright of Roberts Limbrick Ltd and should not be reproduced in whole or in part or used in any manner whatsoever without their written permission.
Do Not scale off this drawing, use only figured dimensions and report any discrepancies or omissions to the Architect immediately.
Rev: Date: Description:

RL
Roberts Limbrick
03333 405500
mail@robertslimbrick.com
robertslimbrick.com
Registered Office: England No. 08698029

Project:
PHASE 8
ST MODWEN PARK
ACCESS 18
AVONMOUTH

Client:

Drawing:
INDICATIVE MASTERPLAN
-

Scale:	Date:
1:200 @ A0	FEB. 24
Author:	Checked:
BT-M	-
Drawing Status:	Revision:
PLANNING	-
Drawing Number:	
5885 / SK71	