A0 DO NOT SCALE

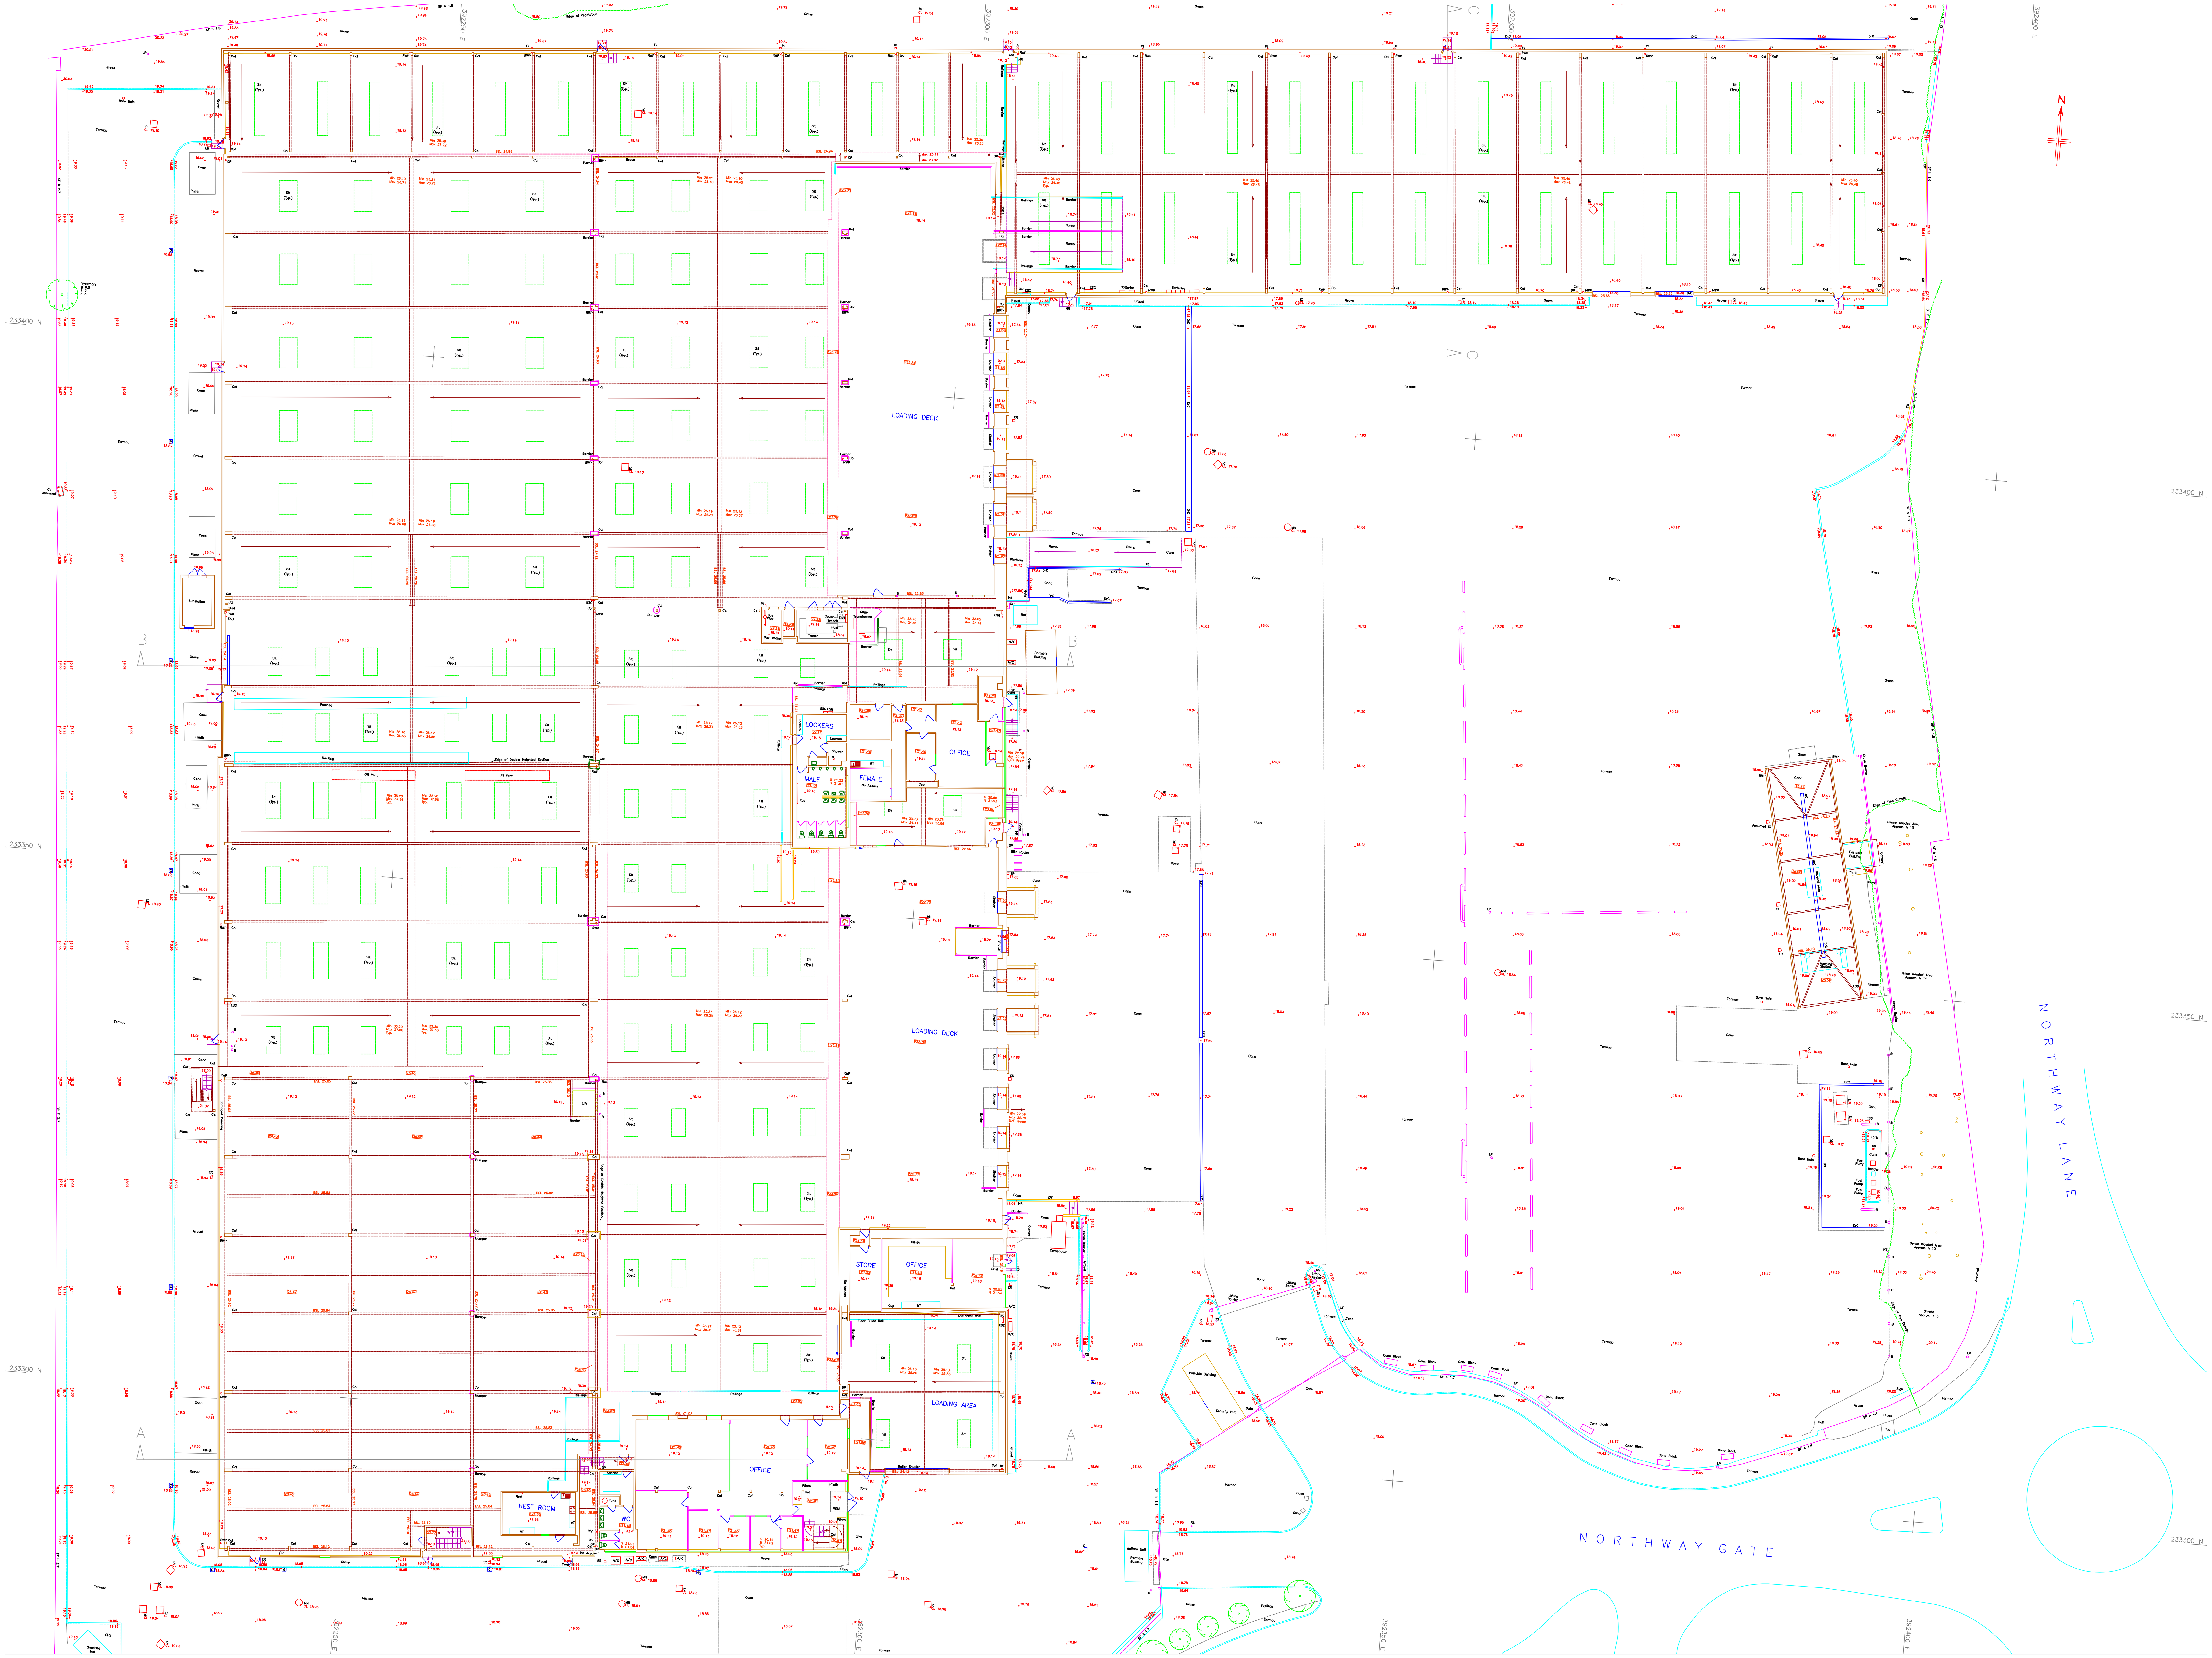


ALL DIMENSIONS, LEVELS AND CLEARANCES TO BE CHECKED ON SITE PRIOR TO WORKS COMMENCING

THIS DRAWING SHOULD BE READ IN CONJUNCTION WITH ALL OTHER PROJECT RELATED DRAWINGS, SPECIFICATIONS AND DOCUMENTS AS PART OF A SINGLE PROJECT PACKAGE.

ANY DISCREPANCY BETWEEN THIS DRAWING, OTHER DRAWINGS FORMING PART OF THIS CONTRACT, OR THE SPECIFICATION / BILLS OF QUANTITIES MUST BE CLARIFIED BEFORE COMMENCEMENT OF ANY WORK OR ORDERING OF ANY MATERIALS.

PLEASE CONSULT THE AUTHOR OR PROJECT MANAGER SHOULD THE READER REQUIRE CLARIFICATION ON ANY PART OF THIS DRAWING.

THE COPYRIGHT OF THE DRAWING AND DESIGN IS THE PROPERTY OF THE COMPANY. THIS INFORMATION HAS BEEN ISSUED UNDER SPECIFIC TERMS FOR THIS PROJECT AND MAY ONLY BE USED AND REPRODUCED ACCORDINGLY.

## NOTES

THE SURVEY GRID SHOWN ON THIS DRAWING IS REFERENCED TO ORDNANCE SURVEY (OS) NATIONAL GRID BY MULTIPUL NETWORK RTK GPS OBSERVATIONS.

THIS SURVEY HAS BEEN CARRIED OUT TO AN ACCURACY CONSISTENT WITH A PRESENTATION SCALE OF 1:100 INTERROGATED DIMENSIONS WILL BE WITHIN THE TOLERANCE ASSOCIATED WITH THIS AND SMALLER SCALES ONLY.

ALL LEVELS IN METRES AND ARE ABOVE ORDNANCE SURVEY NEWLYN DATUM DERIVED BY MULTIPLE NETWORK RTK GPS OBERVATIONS.

## ABBREVIATIONS

| | |
|---|---|
| A/C | Air Conditioning Unit |
| BrS | Brick Setts/Block Paving |
| BrW | Brick Wall |
| BSL | Beam Soffit Level |
| CL | Cover Level |
| Col | Column |
| CPS | Concrete Paving Slabs |
| DP | Downpipe |
| DrC | Drainage Channel |
| ER | Earthing Rod |
| ESG | Electrical Switchgear |
| FB | Flower Bed |
| G | Gully |
| GV | Gas Valve |
| H | Window Head Level |
| h | Height |
| IC | Inspection Cover |
| LP | Lamppost |
| MH | Manhole |
| PRF | Post Railinging Fence |
| PS | Paving Slabs |
| RDM | Recessed Door Mat |
| RS | Road Sign |
| RWP | Rain Water Pipe |
| S | Window Sill Level |
| SF | Security Fence |
| Slt | Skylight |
| WV | Water Valve/Tap |

| Rev | Date | By | Chk | Apr | Comment |
|---|---|---|---|---|---|
| R1 | 08.01.26 | TL | HBS | AW | Issue |

Lane & Frankham
info@laneandfrankham.com
www.laneandfrankham.com

The Independent Measurement Choice

SIDCUP OFFICE
Irene House
Five Arches Business Park
Maidstone Road
Sidcup, Kent DA14 5AE
T: 020 8309 7777

OXFORD OFFICE
Citibase Oxford
New Barclay House
234 Botley Road
Oxford OX2 0HP
T: 01865 322500

LONDON OFFICE
First Floor
Bridge House
181 Queen Victoria Street
London EC4V 4EG
T: 020 7651 0790

STEVENAGE OFFICE
Suite 237, Second Floor
Kings Court Business Centre
London Road, Stevenage
Hertfordshire SG1 2NG
T:020 3714 7063

Client: Topland

Project Title: Henry John House

Drawing Title: Ground Floor

Status: RECORD

| Drawn By: | Designed By: | Checked By: | Approved By |
|---|---|---|---|
| TL | GH | HBS | AW |

| Original Issue Date: | Scale @ A0: |
|---|---|
| 08/01/2026 | 1:200 |

| Job No/ File Ref | Originator | Zone | Level |
|---|---|---|---|
| 7303 | LAF | XX | 00 |

| Type | Discipline | Number | Suitability | Revision |
|---|---|---|---|---|
| DR | G | 2001 | S2 | R1 |