


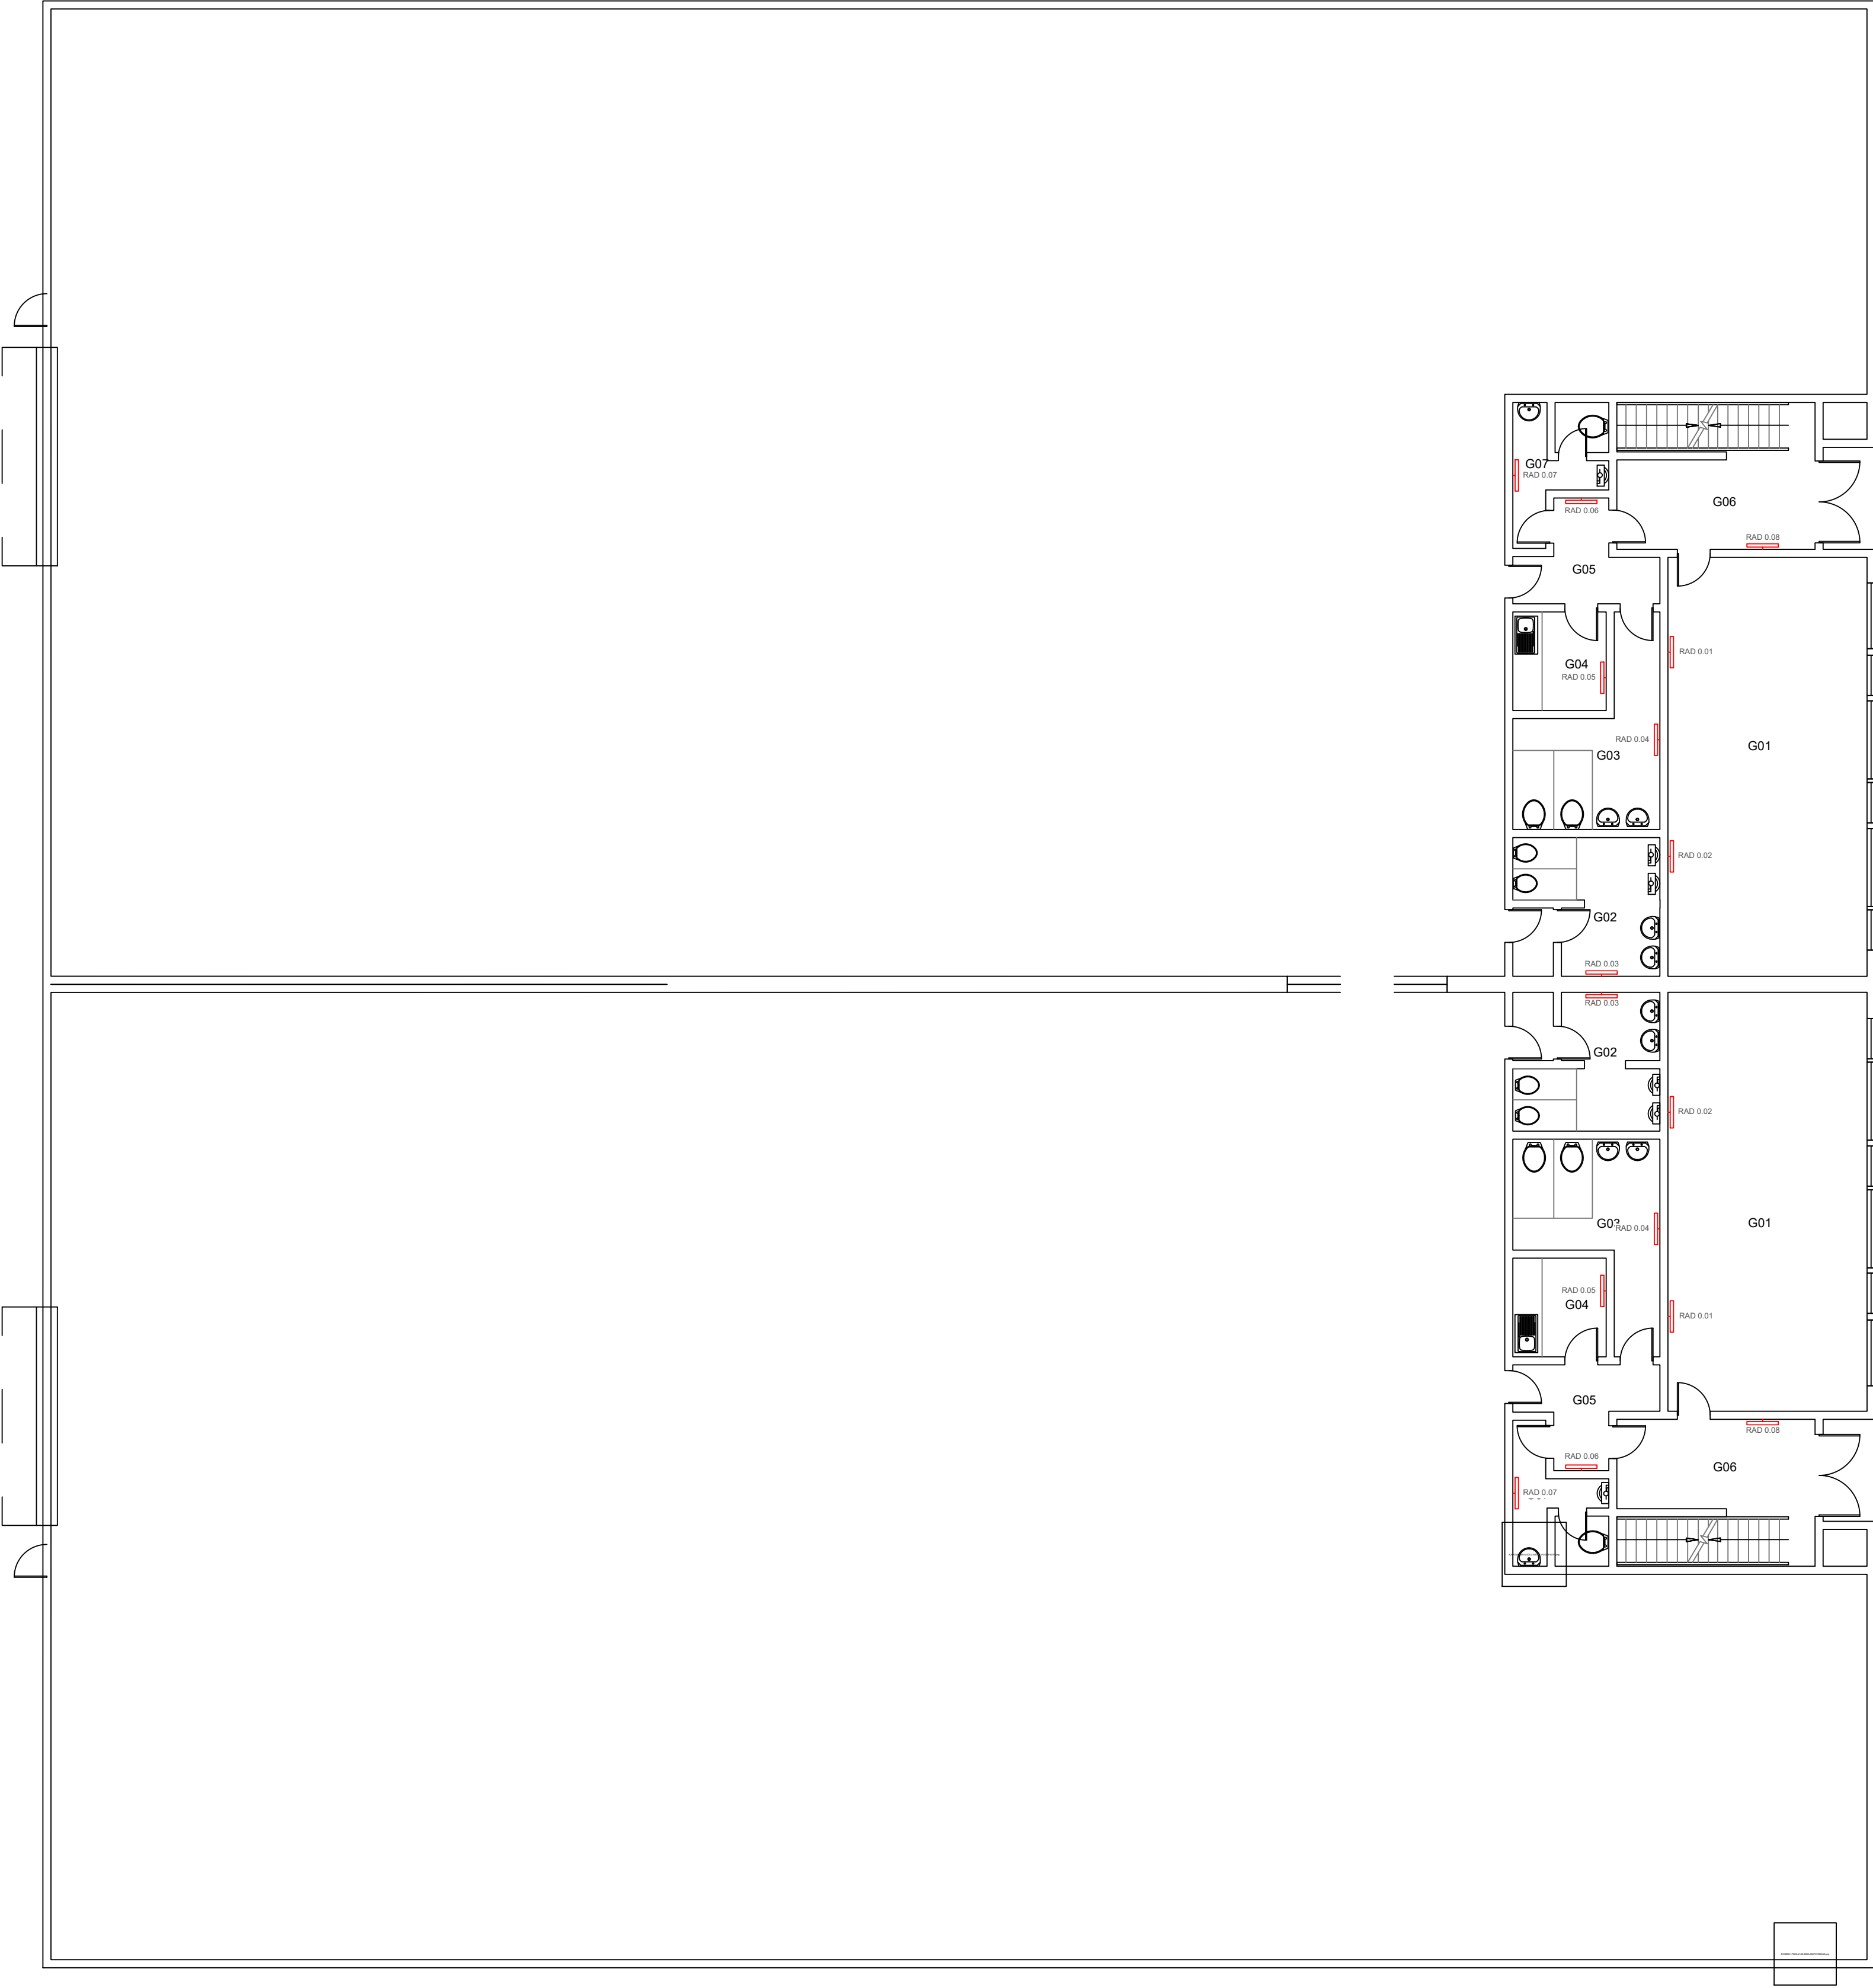

RADIATOR SCHEDULE:-		
REF	NAME	SIZE
RAD 0.01	DIMPLEX ALTA	1.00KW
RAD 0.02	DIMPLEX ALTA	2.00KW
RAD 0.03	DIMPLEX ALTA	1.00KW
RAD 0.04	DIMPLEX ESTE	1.00KW
RAD 0.05	DIMPLEX ALTA	0.50KW
RAD 0.06	DIMPLEX ALTA	0.50KW
RAD 0.07	DIMPLEX ALTA	0.50KW
RAD 0.08	DIMPLEX ALTA	1.00KW
RAD 0.09	DIMPLEX ALTA	2.00KW
RAD 0.10	DIMPLEX ALTA	2.00KW
RAD 0.11	DIMPLEX ALTA	2.00KW
RAD 0.12	DIMPLEX ALTA	2.00KW

RADIATOR SCHEDULE:-		
REF	NAME	SIZE
RAD 0.01	DIMPLEX ALTA	1.00KW
RAD 0.02	DIMPLEX ALTA	2.00KW
RAD 0.03	DIMPLEX ALTA	1.00KW
RAD 0.04	DIMPLEX ESTE	1.00KW
RAD 0.05	DIMPLEX ALTA	0.50KW
RAD 0.06	DIMPLEX ALTA	0.50KW
RAD 0.07	DIMPLEX ALTA	0.50KW
RAD 0.08	DIMPLEX ALTA	1.00KW
RAD 0.09	DIMPLEX ALTA	2.00KW
RAD 0.10	DIMPLEX ALTA	2.00KW
RAD 0.11	DIMPLEX ALTA	2.00KW
RAD 0.12	DIMPLEX ALTA	2.00KW

- NOTES:
- THIS DRAWING IS THE PROPERTY OF FRESH AIR CONDITIONING LTD AND MUST NOT BE PRODUCED IN WHOLE OR PART WITHOUT THE PERMISSION OF FRESH AIR CONDITIONING LTD.
 - DO NOT SCALE FROM THIS DRAWING. ALL DIMENSIONS ARE TO BE VERIFIED ON SITE AND ANY DISCREPANCIES REPORTED BACK TO THE ISSUER IMMEDIATELY.
 - UNLESS OTHERWISE SPECIFIED ALL DIMENSIONS SHOWN IN MILLIMETRES.

LEGEND:-

CONSTRUCTION

Rev	Description	Date
		
Client		
Project ASHCHURCH		
Drawing Title MECHANICAL SERVICES HVAC UNIT 33 & 34 GROUND		
Scale 1:100		
Date 21.11.25	Drawn by JDR	Checked by
Drawing No. FAC-0359-DWG-M-001		Rev C1