


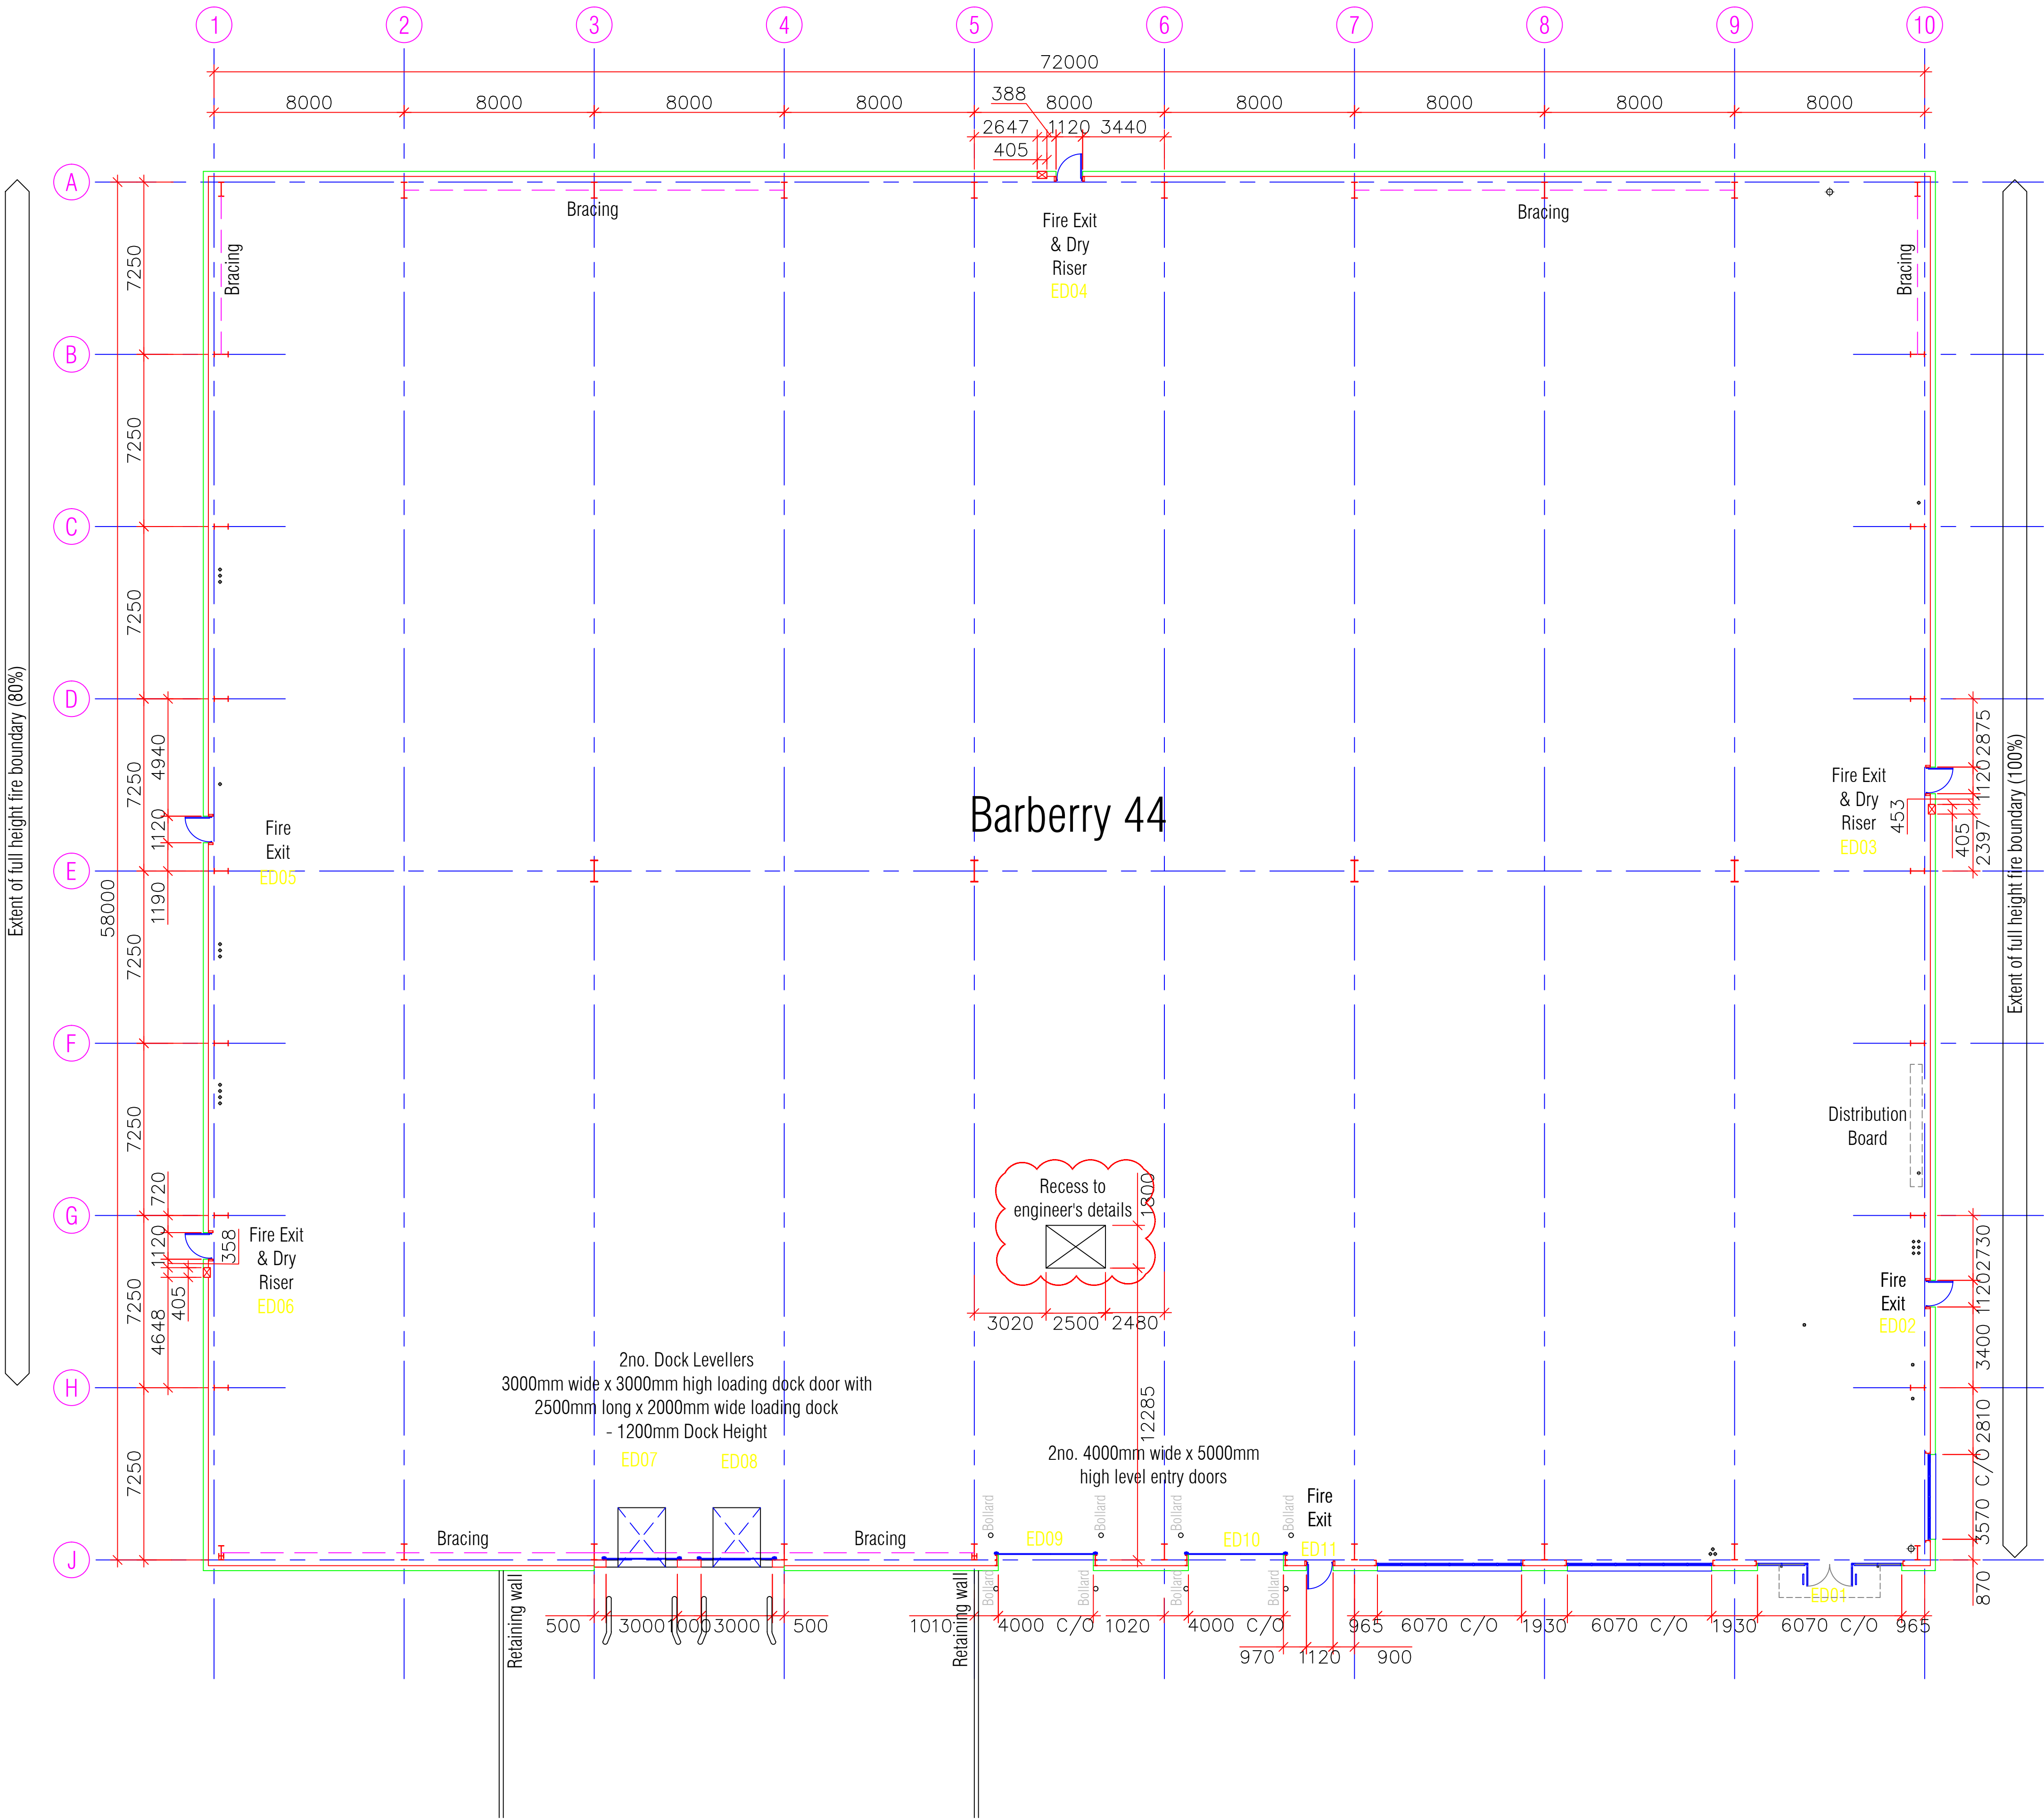

notes

this drawing and design is the copyright of aja architects llp and must not be reproduced in part or in whole without prior written consent. contractors must verify all dimensions on site before commencing work or preparing shop drawings. If in doubt ASK.

Where this drawing contains any Ordnance Survey mapping material, it has been reproduced under license number 100052278. Ordnance Survey © Crown copyright.

ALL STEELWORK & CLADDING SHOWN IS INDICATIVE AND SUBJECT TO DETAILED DESIGN BY SPECIALIST SUB-CONTRACTOR AND TOLERANCES FOR TARGET AREAS

C/O = CLADDING OPENING

DRY RISERS ADDED AS PER HILL CO DRAWING SH/SK18

C04.02.08.22	Recess added to suit	up	
26.07.22	Barnwood email		
C03.28.06.22	Record issue	sm	
C02.26.05.22	Incoming ducts added and SVP/SS/water omitted as 26.05.22 meeting instruction	up	
C01.21.01.22	Construction Issue	up	
	Office omitted as 20.01.22 instruction		
P04.19.11.21	Updated to suit s/c details	up	Dry riser s
P03.26.10.21	Fire boundaries revised following B.C comment	sm	dated 20/
P02.06.10.21	Updated Cladding to built up system	sm	
P01.31.08.21	Preliminary Issue	up	
no.	date	revision	by



aja architects llp
1170 Elliott Court
Herald Avenue
Coventry Business Park
COVENTRY CV5 6UB
T: 024 7625 3200
F: 024 7625 3210
E: aja@aja-architects.com
W: www.aja-architects.com

AJA Architects is the trading style of AJA Architects Consulting Limited (a limited company no. 10692795) and AJA Architects LLP (a limited liability partnership registered in England no. OC36721)

client

P:\LOGOS\Barberry-text-logo-blue 2019.png

project

Severn Road
Bristol

drawing

Unit 44
Building Plan

scale 1:150 @ A1 drawn up

checked mjl date 11.08.21

no

6701 — 300 Rev C04
RECORD