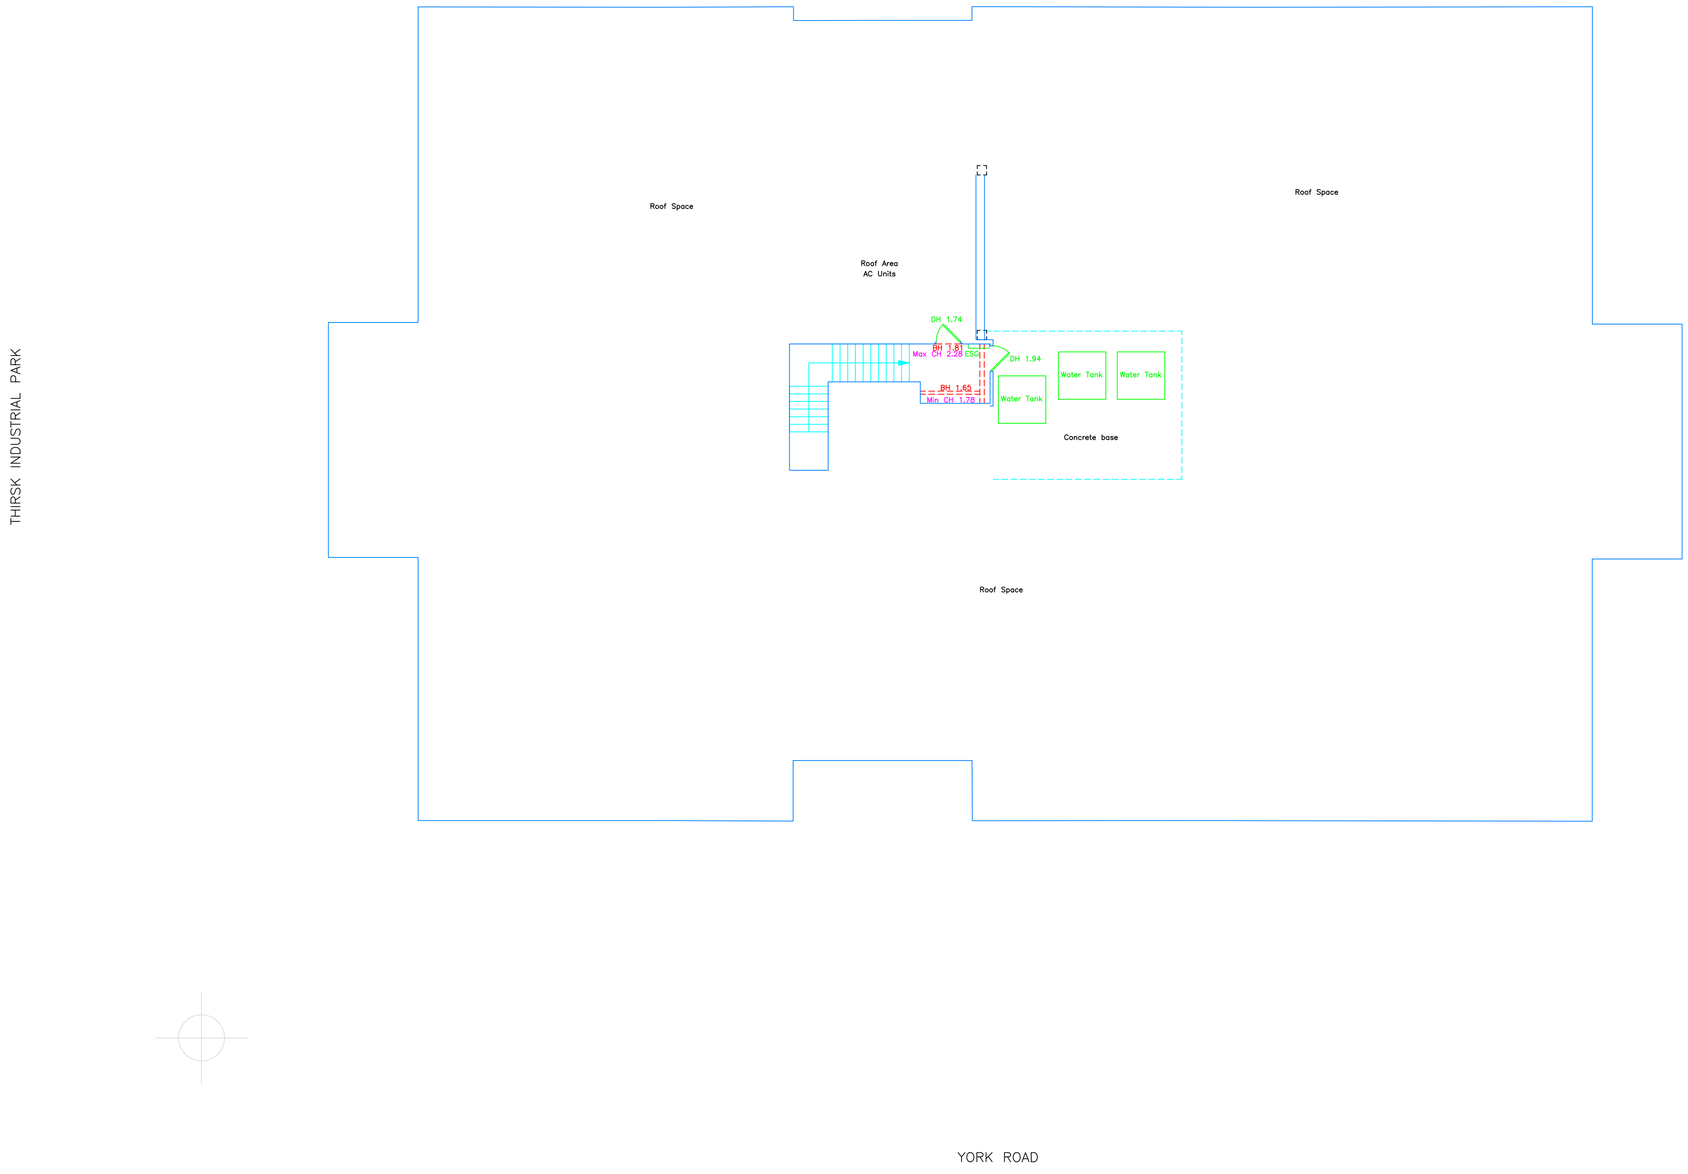

ABBREVIATIONS

Al	Alarm	DL	Door Level	Pi	Pipe
AB	Air Brick	EB	Electricity Box	PM	Parking Meter
AC	Air Conditioning	ESG	Electrical Switchgear	PRF	Post & Rail Fence
Apx	Approximate	EL	Electricity Cover	R	Render or Step Rise
B	Bollard	FA	Fire Alarm	Rad	Radiator
BB	Belisha Beacon	FCH	False Ceiling Height	RE	Rodding Eye
BH	Borehole or Beam Height	FCL	False Ceiling Level	RG	Rough Ground
BL	Beam Level	FH	Fire Hydrant	RSD	Roller shutter door
BP	Brick Paviors	FL	Floor Level	S	Floor to Sill Height
BRW	Brick Retaining Wall	FP	Flag Pole	SCH	Suspended Ceiling Height
BS	Bus Stop	G	Gully	SCL	Suspended Ceiling Level
BT	British Telecom	Ga	Gravel Surface	SD	Satellite Dish
BTCB	BT Control Box	GL	Girder Level	Si	Sign
BW	Brick Wall	GP	Gatepost	Ski	Skirting Board
BWF	Barb Wire Fence	GV	Gas Valve	Sky	Skylight
C	Column	H	Floor To Head Height	SL	Window Sill Level
CB	Crash Barrier	HL	Window Head Level	Sn	Sign
CBF	Close Boarded Fence	Ht	Height	SP	Arch Springing Height
CH	Ceiling Height	HV	High Voltage	SPL	Arch Springing Level
CHa	Ceiling Hatch	IC	Inspection Cover	SPS	Stone Paving Slabs
CL	Ceiling Level	IL	Invert Level	SV	Stop Valve
CLF	Chain Link Fence	JL	Joist Level	Ta	Tarmac Surface
Conc	Concrete Surface	KO	Kerb Outlet	TL	Threshold Level
Cov	Coving	Li	Light	TP	Telephone Pole / Trial Pit
CPF	Concrete Panel Fence	Max	Maximum height	TPS	Tactile Paving Slabs
CPS	Concrete Paving Slabs	Mez	Mezzanine	US	Underside
CR	Arch Crown Height	MCL	Mezzanine Ceiling Level	UTL	Unable To Lift
CRL	Arch Crown Level	MFL	Mezzanine Floor Level	Ve	Vent
CSU	Ceiling Slopes Up	MH	Manhole	VP	Vent Pipe
CTV	Cable Television	Min	Minimum height	WM	Water Meter
CW	Concrete Wall	NP	Name Plate	WO	Washout
D	Diameter or Doors	OP	Ornamental Planting	◄—	Direction indicates rise
DH	Door Height	P	Post		

NOTES

PLAN GRID IS LOCAL, BASED UPON ARBITRARY GRID

ALL LEVELS ARE IN METRES BASED UPON ARBITRARY DATUM

ALL DIMENSIONS ARE TAKEN TO WALL FINISH AT THE TIME OF SURVEY.

DOOR SIZES MEASURED AS THE MOVING PART OF THE DOOR

◄—— ALL ARROWS POINT UP UNLESS STATED

- - - - - DASHED LINE INDICATES ASSUMED DETAIL

Issue	Details	By	Chk'd	Date
00	Original Issue	SA	KM	25/03/2022

N

SURVEYED BY	DRAWN BY	SCALE
SA / WA	SA	1:100 @ A1
DATE OF ISSUE	MARCH 2022	

TITLE

TELEWARE HOUSE
YORK ROAD
THIRSK

THIRD FLOOR PLAN

DRAWING No.	ISSUE
PS-2217-03	00
SHEET 1 OF 1	

PARAGON SURVEYS
Chartered Surveyors
GEOMATICS: Land & Engineering Surveyors

292 Wood Lane
Heskin, Chorley
Lancashire
PR7 5NT
Tel: (01257) 453200
Fax: (01257) 453211
Email: post@ParagonSurveys.co.uk

RICS CIOB