
The information contained in this drawing is confidential and is not to be disclosed to others without the written authority of AlphaStor

NOTES :

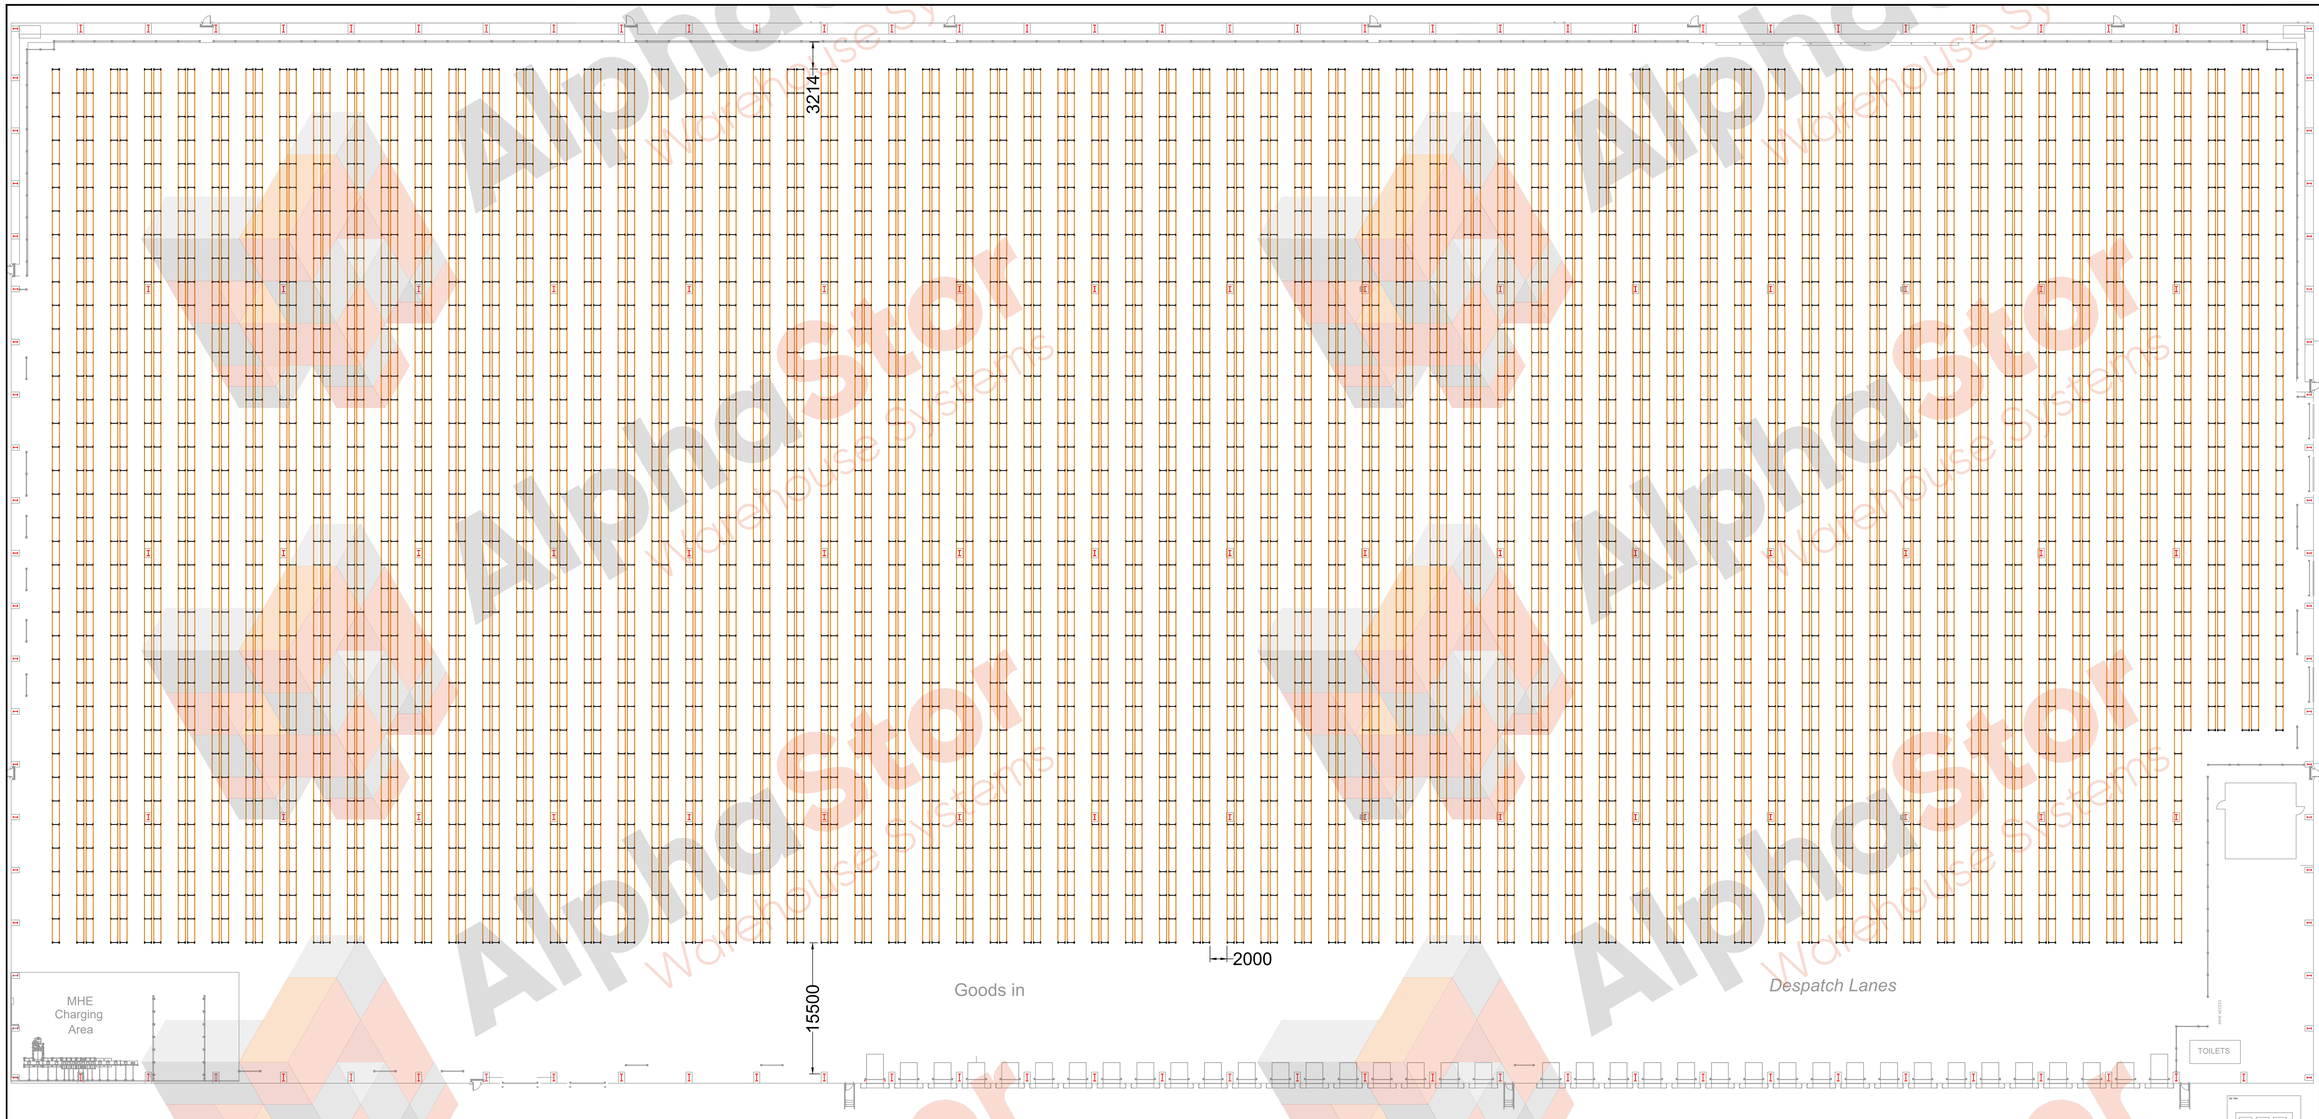

VNA Pallet Racking Layout.
Minimum Aisle 2m


For further information about this layout, or for alternative designs, please contact Brendan Oldfield:

t: 07798 944076
e: brendan@alphastor.co.uk


AlphaStor
Warehouse Systems

This drawing has been prepared from details supplied to us by the Customer, who should confirm that we have correctly interpreted that all requirements have been fully satisfied. The Customer must ensure that the intended mechanical handling equipment will correctly operate within this storage system. The Customer must also ensure that all other associated trades not contracted by AlphaStor, such as labels, lighting, sprinkler systems, etc. are fully compatible with this storage system. The Customer should confirm with the relevant Local Authority any Planning, Building Regulations and Fire Regulations requirements

approved by. | date.

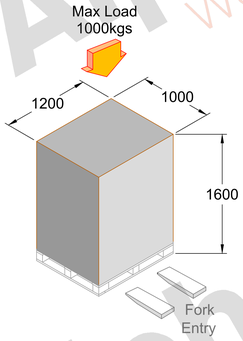

PALLET COUNT - 67,284

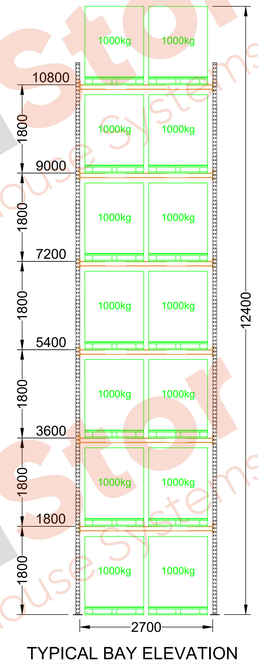

TYPICAL BAY ELEVATION

ISS.	BY	DATE

AlphaStor
Warehouse Systems

AlphaStor Ltd, Company Registration Number: 12818325
The Old Rectory, St Mary's Hill, Chester, CH1 2DW
Tel: 01244 328300 e-mail: hello@alphastor.co.uk

TITLE

Proposed VNA Pallet Racking Layout For
Blue Planet, Stoke
DTRE

	BY	DATE
DRAWN	JS	11/06/25
CHECKED		
SCALE	NTS	

DRAWING No.	ISSUE	ORIGINAL SIZE
2506-03SD-001	00	A0